PROJ. REFERENCE NO.	SHEET NO.
R-2707C	TMP-25

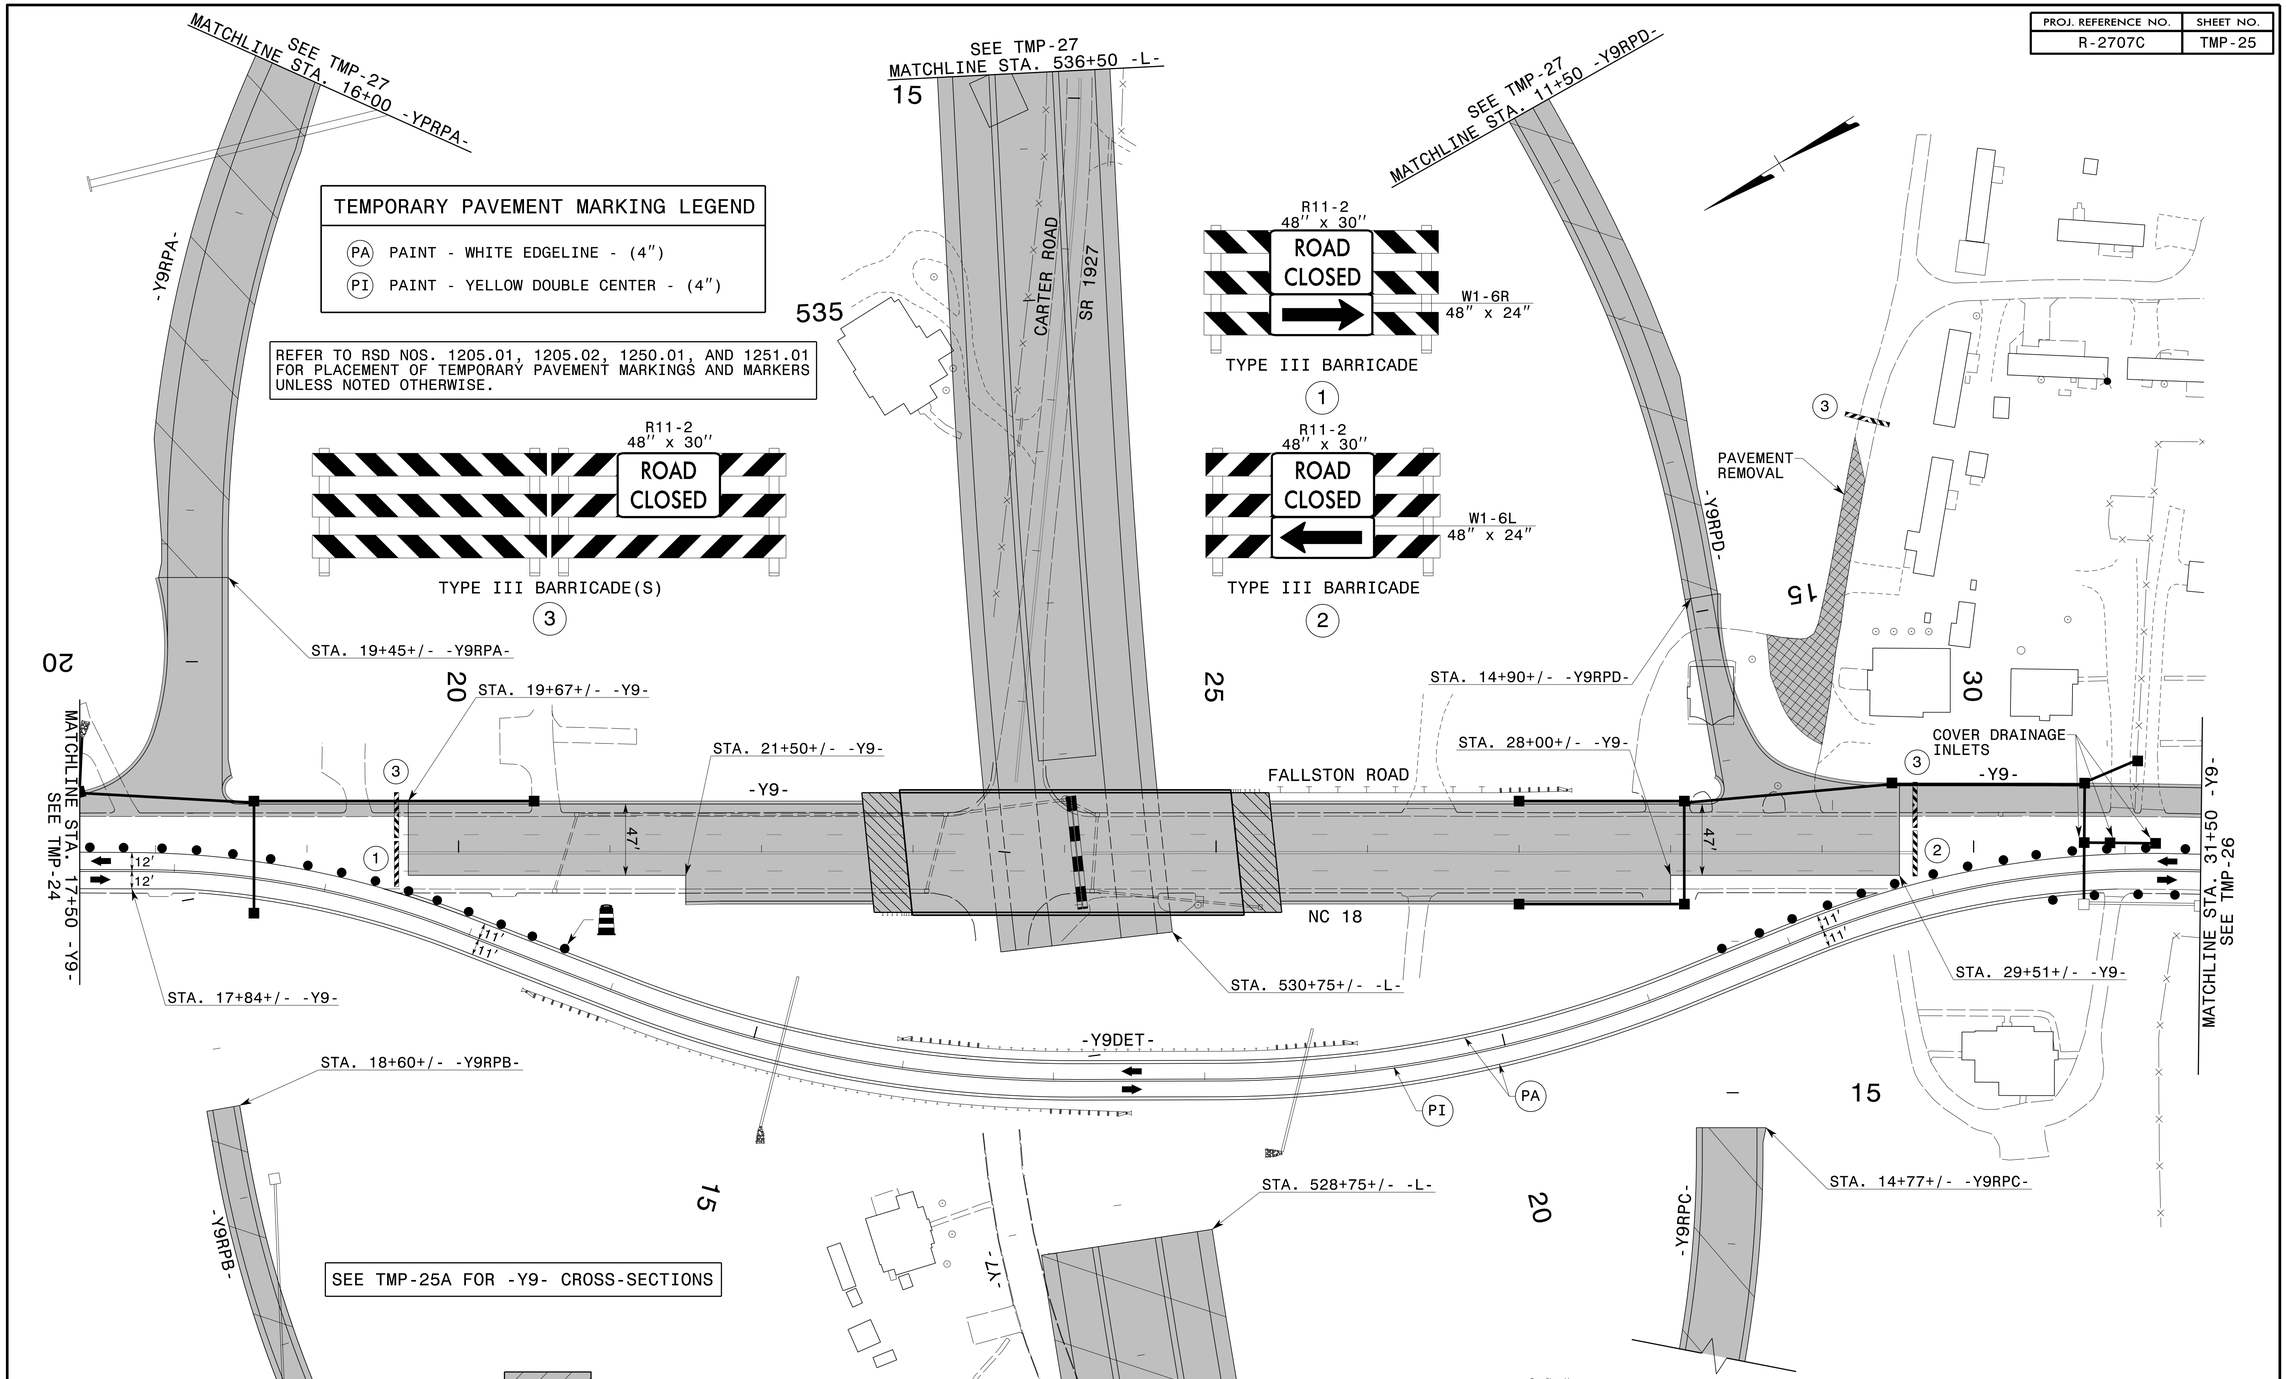

TEMPORARY PAVEMENT MARKING LEGEND

PA	PAINT - WHITE EDGELINE - (4")
PI	PAINT - YELLOW DOUBLE CENTER - (4")

REFER TO RSD NOS. 1205.01, 1205.02, 1250.01, AND 1251.01 FOR PLACEMENT OF TEMPORARY PAVEMENT MARKINGS AND MARKERS UNLESS NOTED OTHERWISE.

APPROVED: DocuSigned by: Don A. Parker 4DD482862618410...

DATE: 2/16/2017

NORTH CAROLINA PROFESSIONAL SEAL 043251 ENGINEER DON A. PARKER

DIVISION OF HIGHWAYS STATE OF NORTH CAROLINA DEPARTMENT OF TRANSPORTATION WORK ZONE TRAFFIC CONTROL

DOCUMENT NOT CONSIDERED FINAL UNLESS ALL SIGNATURES COMPLETED

SITE 5
PHASE II DETAILS
FALLSTON ROAD
NC 18
(-Y9- & -L-)

2/16/2017
R:\TIPProjects-R\R2707C\Traffic\TrafficControl\TCP\SITE 5\R2707C_TC_SITE5_PH2_TMP25.dgn
User:scoats