PROJ. REFERENCE NO.	SHEET NO.
R-2707C	TMP-55

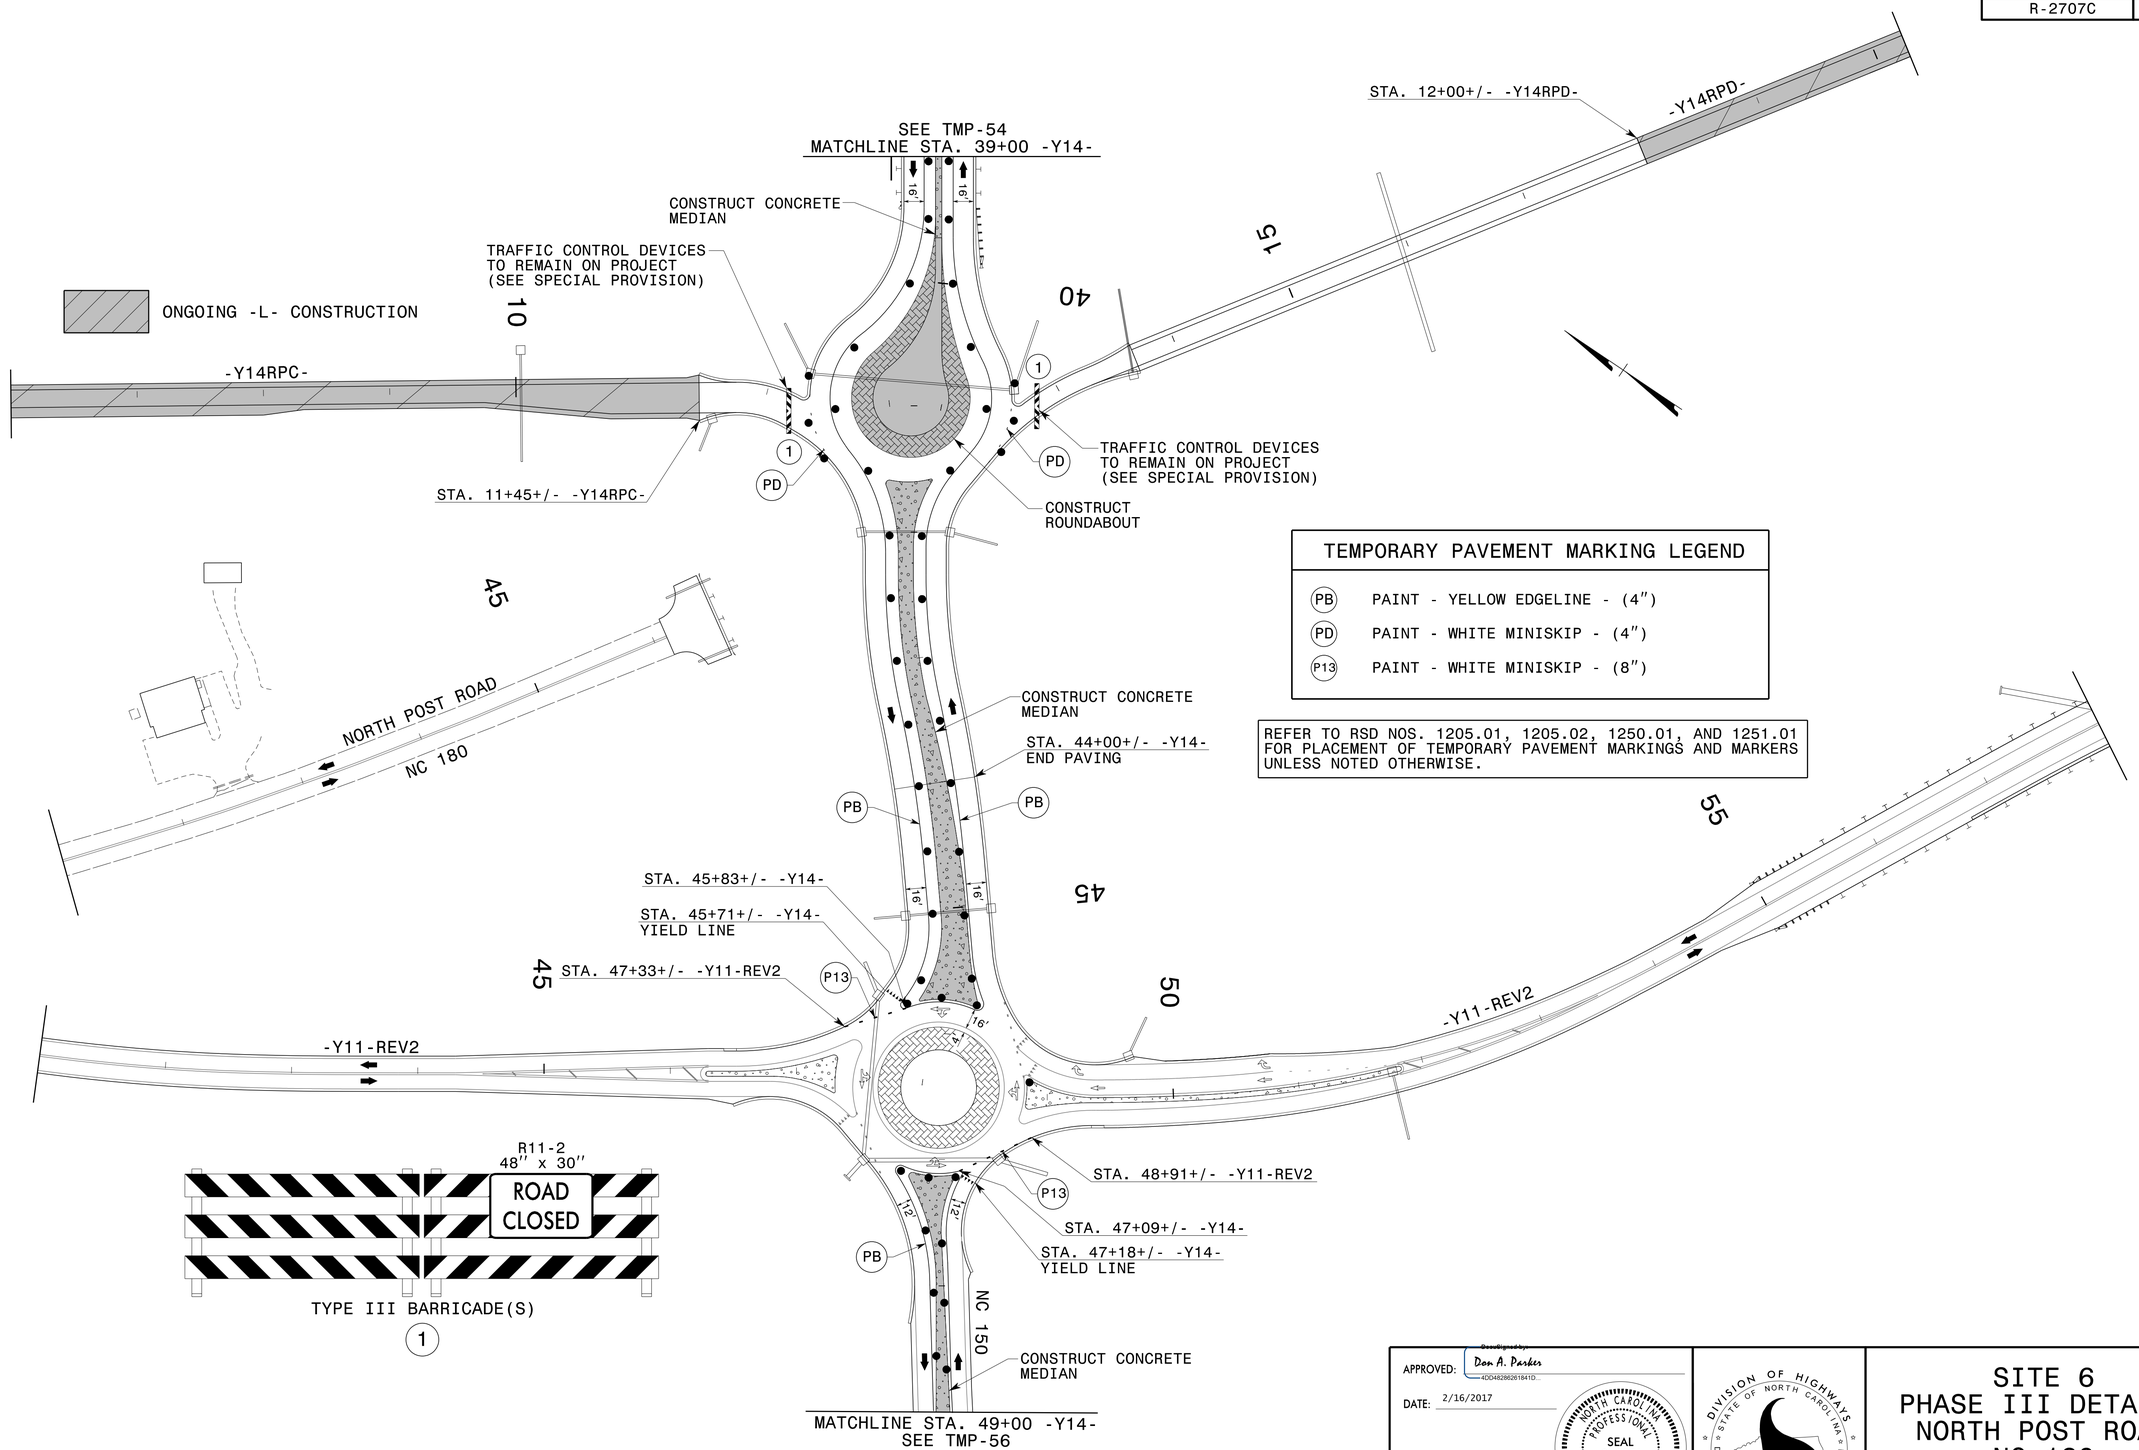

TEMPORARY PAVEMENT MARKING LEGEND

PB	PAINT - YELLOW EDGELINE - (4")
PD	PAINT - WHITE MINISKIP - (4")
P13	PAINT - WHITE MINISKIP - (8")

REFER TO RSD NOS. 1205.01, 1205.02, 1250.01, AND 1251.01 FOR PLACEMENT OF TEMPORARY PAVEMENT MARKINGS AND MARKERS UNLESS NOTED OTHERWISE.

APPROVED: DocuSigned by: Don A. Parker 4DD48286261841D...

DATE: 2/16/2017

NORTH CAROLINA PROFESSIONAL SEAL 043251 ENGINEER DON A. PARKER

DOCUMENT NOT CONSIDERED FINAL UNLESS ALL SIGNATURES COMPLETED

DIVISION OF HIGHWAYS · STATE OF NORTH CAROLINA · DEPARTMENT OF TRANSPORTATION · WORK ZONE TRAFFIC CONTROL

SITE 6
PHASE III DETAILS
NORTH POST ROAD
NC 180
(-Y11-REV2, -Y11A, -Y11B-, AND -Y14-)

2/16/2017
R:\TIPProjects-R\R2707C\Traffic\TrafficControl\TCP\SITE 6\R2707C_TC_SITE6_PH3_TMP55.dgn
Userscoots