1/30/2017

PROJECT REFERENCE NO.	SHEET NO.
R-2707C	UC-10
DESIGNED BY: VW	
DRAWN BY: VW	
CHECKED BY: MJW	
APPROVED BY: MJW	
REVISED: 1/26/17	
NORTH CAROLINA DEPARTMENT OF TRANSPORTATION	
UTILITIES ENGINEERING SEC. PHONE:(919)707-6690 FAX:(919)250-4151	UTILITY CONSTRUCTION PLANS ONLY

STATE OF NORTH CAROLINA SEAL 19950 1/30/2017 ENGINEER MICHAEL J. WARESAK

McGill ASSOCIATES ENGINEERING·PLANNING·FINANCE

WATER LINE ON THIS SHEET IS OWNED BY CLEVELAND COUNTY WATER

UTILITY CONSTRUCTION
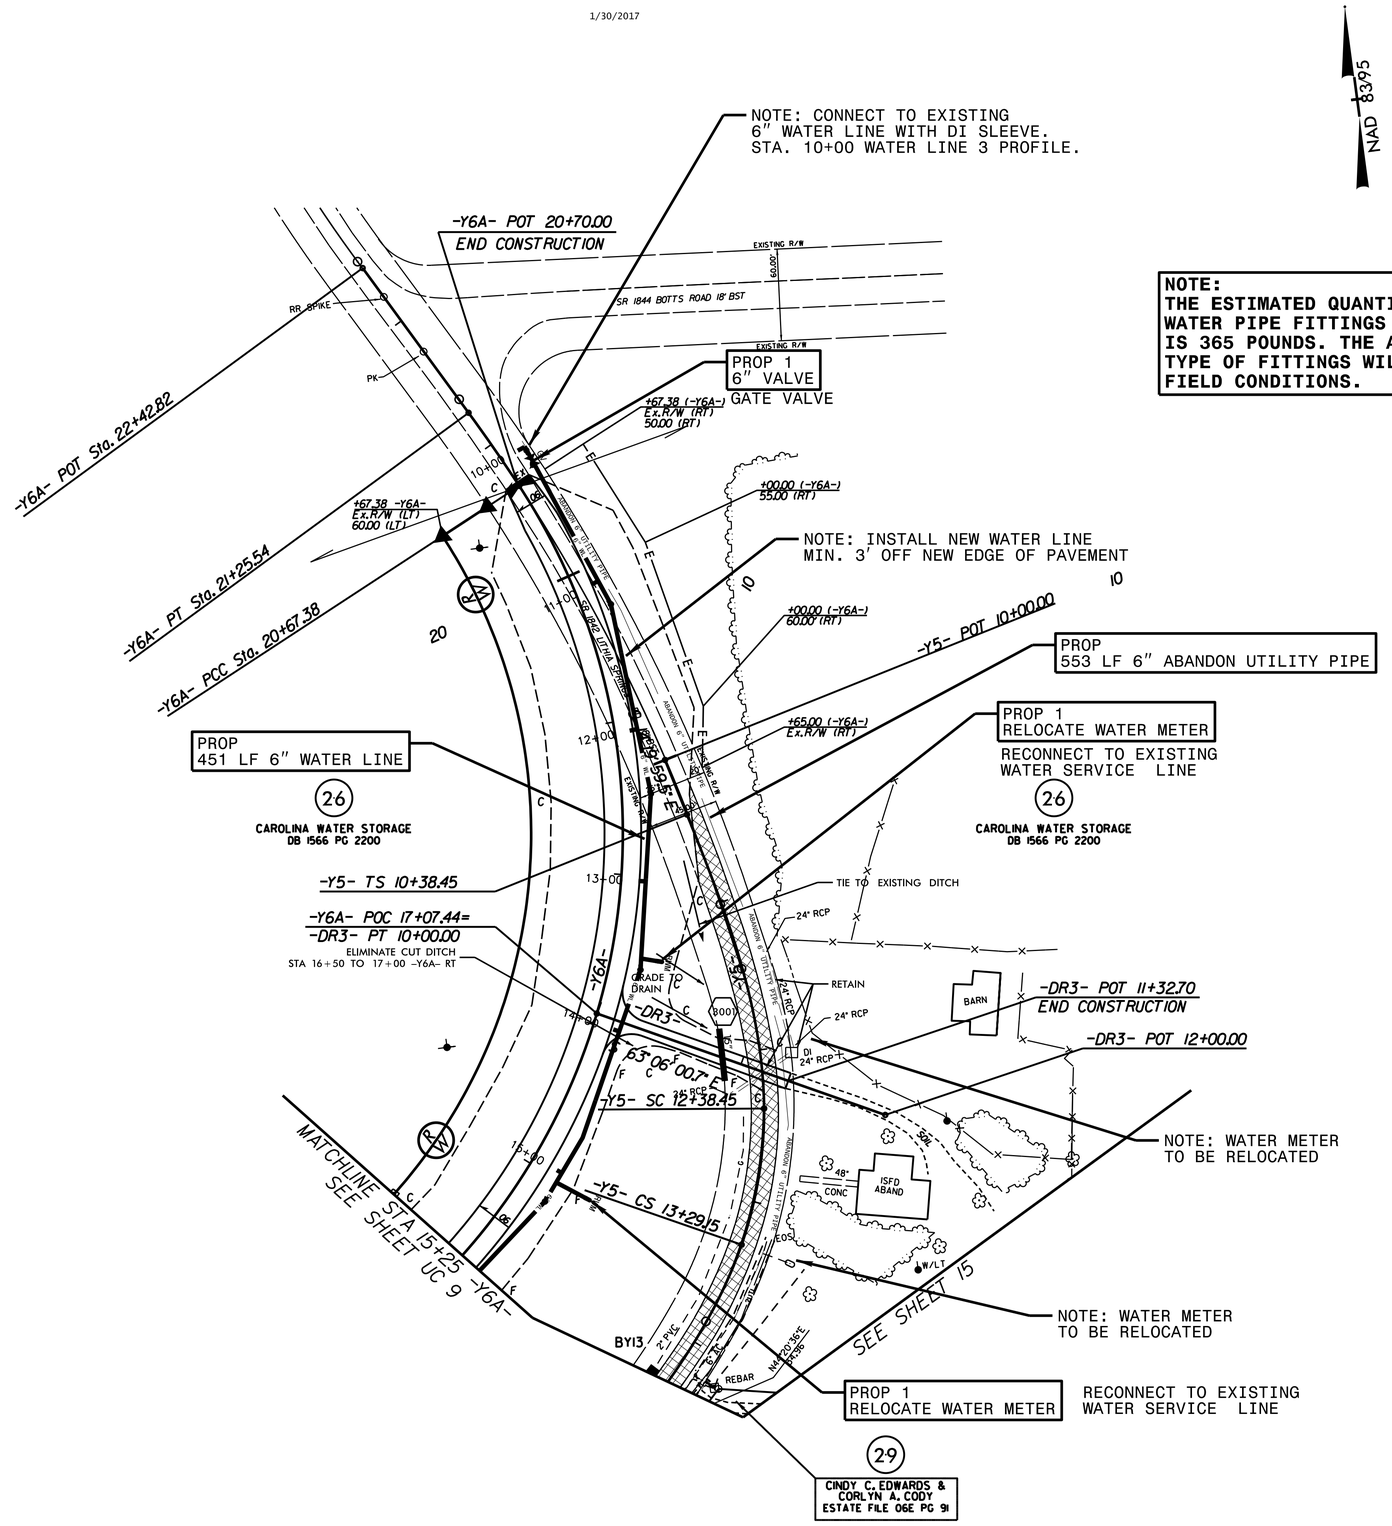
NOTE:
THE ESTIMATED QUANTITY OF DUCTILE IRON WATER PIPE FITTINGS ON THIS PLAN SHEET IS 365 POUNDS. THE ACTUAL QUANTITY AND TYPE OF FITTINGS WILL VARY BASED ON FIELD CONDITIONS.