PROJECT REFERENCE NO.	SHEET NO.
R-2707C	U0-21

UTILITIES BY OTHERS

NOTE:
ALL UTILITY WORK SHOWN ON THIS SHEET WILL BE DONE BY OTHERS. NO PAYMENT WILL BE MADE TO THE CONTRACTOR FOR UTILITY WORK SHOWN ON THIS SHEET.

NOTE TO CONTRACTOR:

THE CONFLICTING UTILITIES ON THIS SHEET WILL BE RELOCATED BY THE DATE LISTED IN THE UBO SPECIAL PROVISIONS.

THIS SHEET PART OF AREA 1

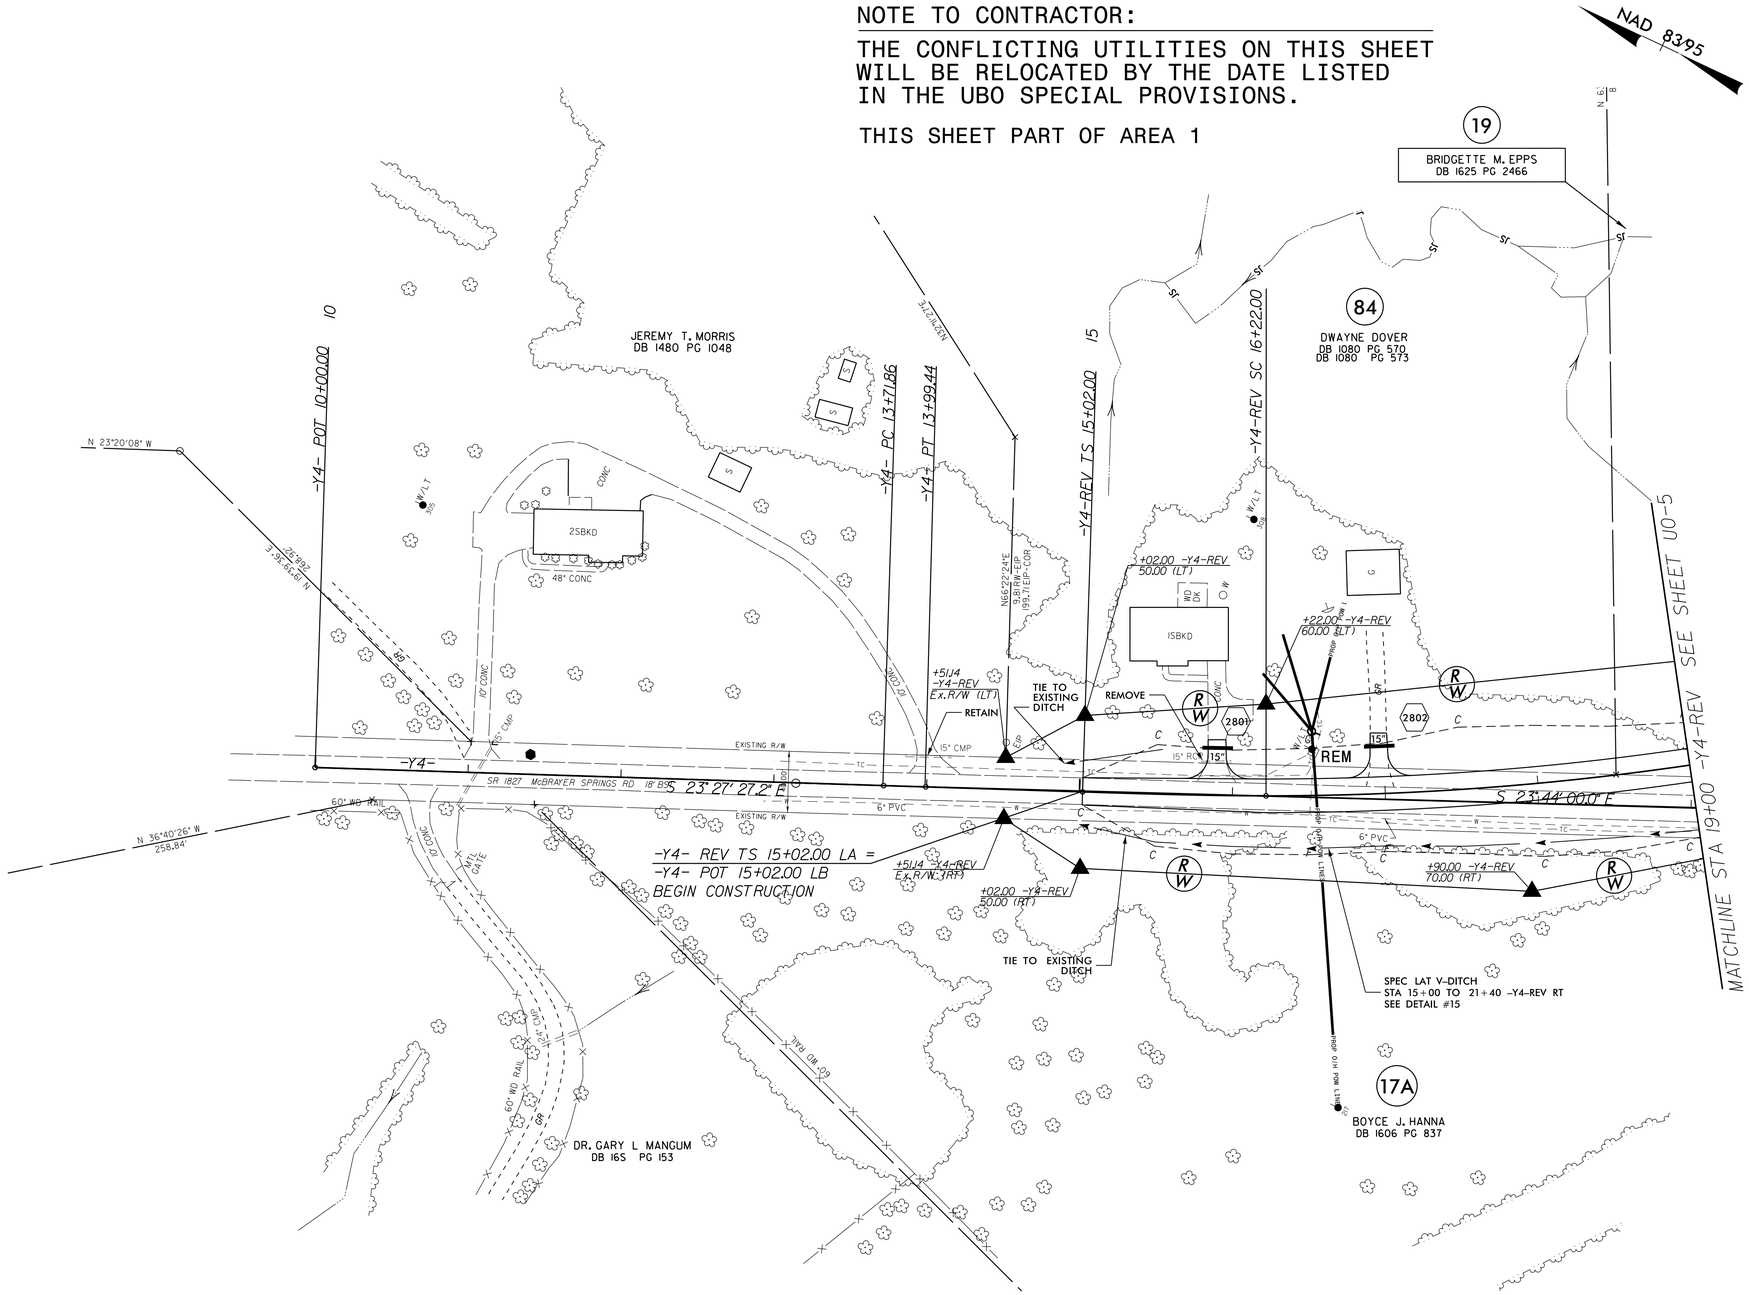

5/14/99
06-APR-2017 11:04
Engineering\TPB\PROJECTS\2990.0041_R2707C\ut_rdy28_U021_psh.dgn
$$$$USERNAME$$$$