PROJECT REFERENCE NO.	SHEET NO.
R-2707C	U0-3

UTILITIES BY OTHERS

NOTE:
ALL UTILITY WORK SHOWN ON THIS SHEET WILL BE DONE BY OTHERS. NO PAYMENT WILL BE MADE TO THE CONTRACTOR FOR UTILITY WORK SHOWN ON THIS SHEET.

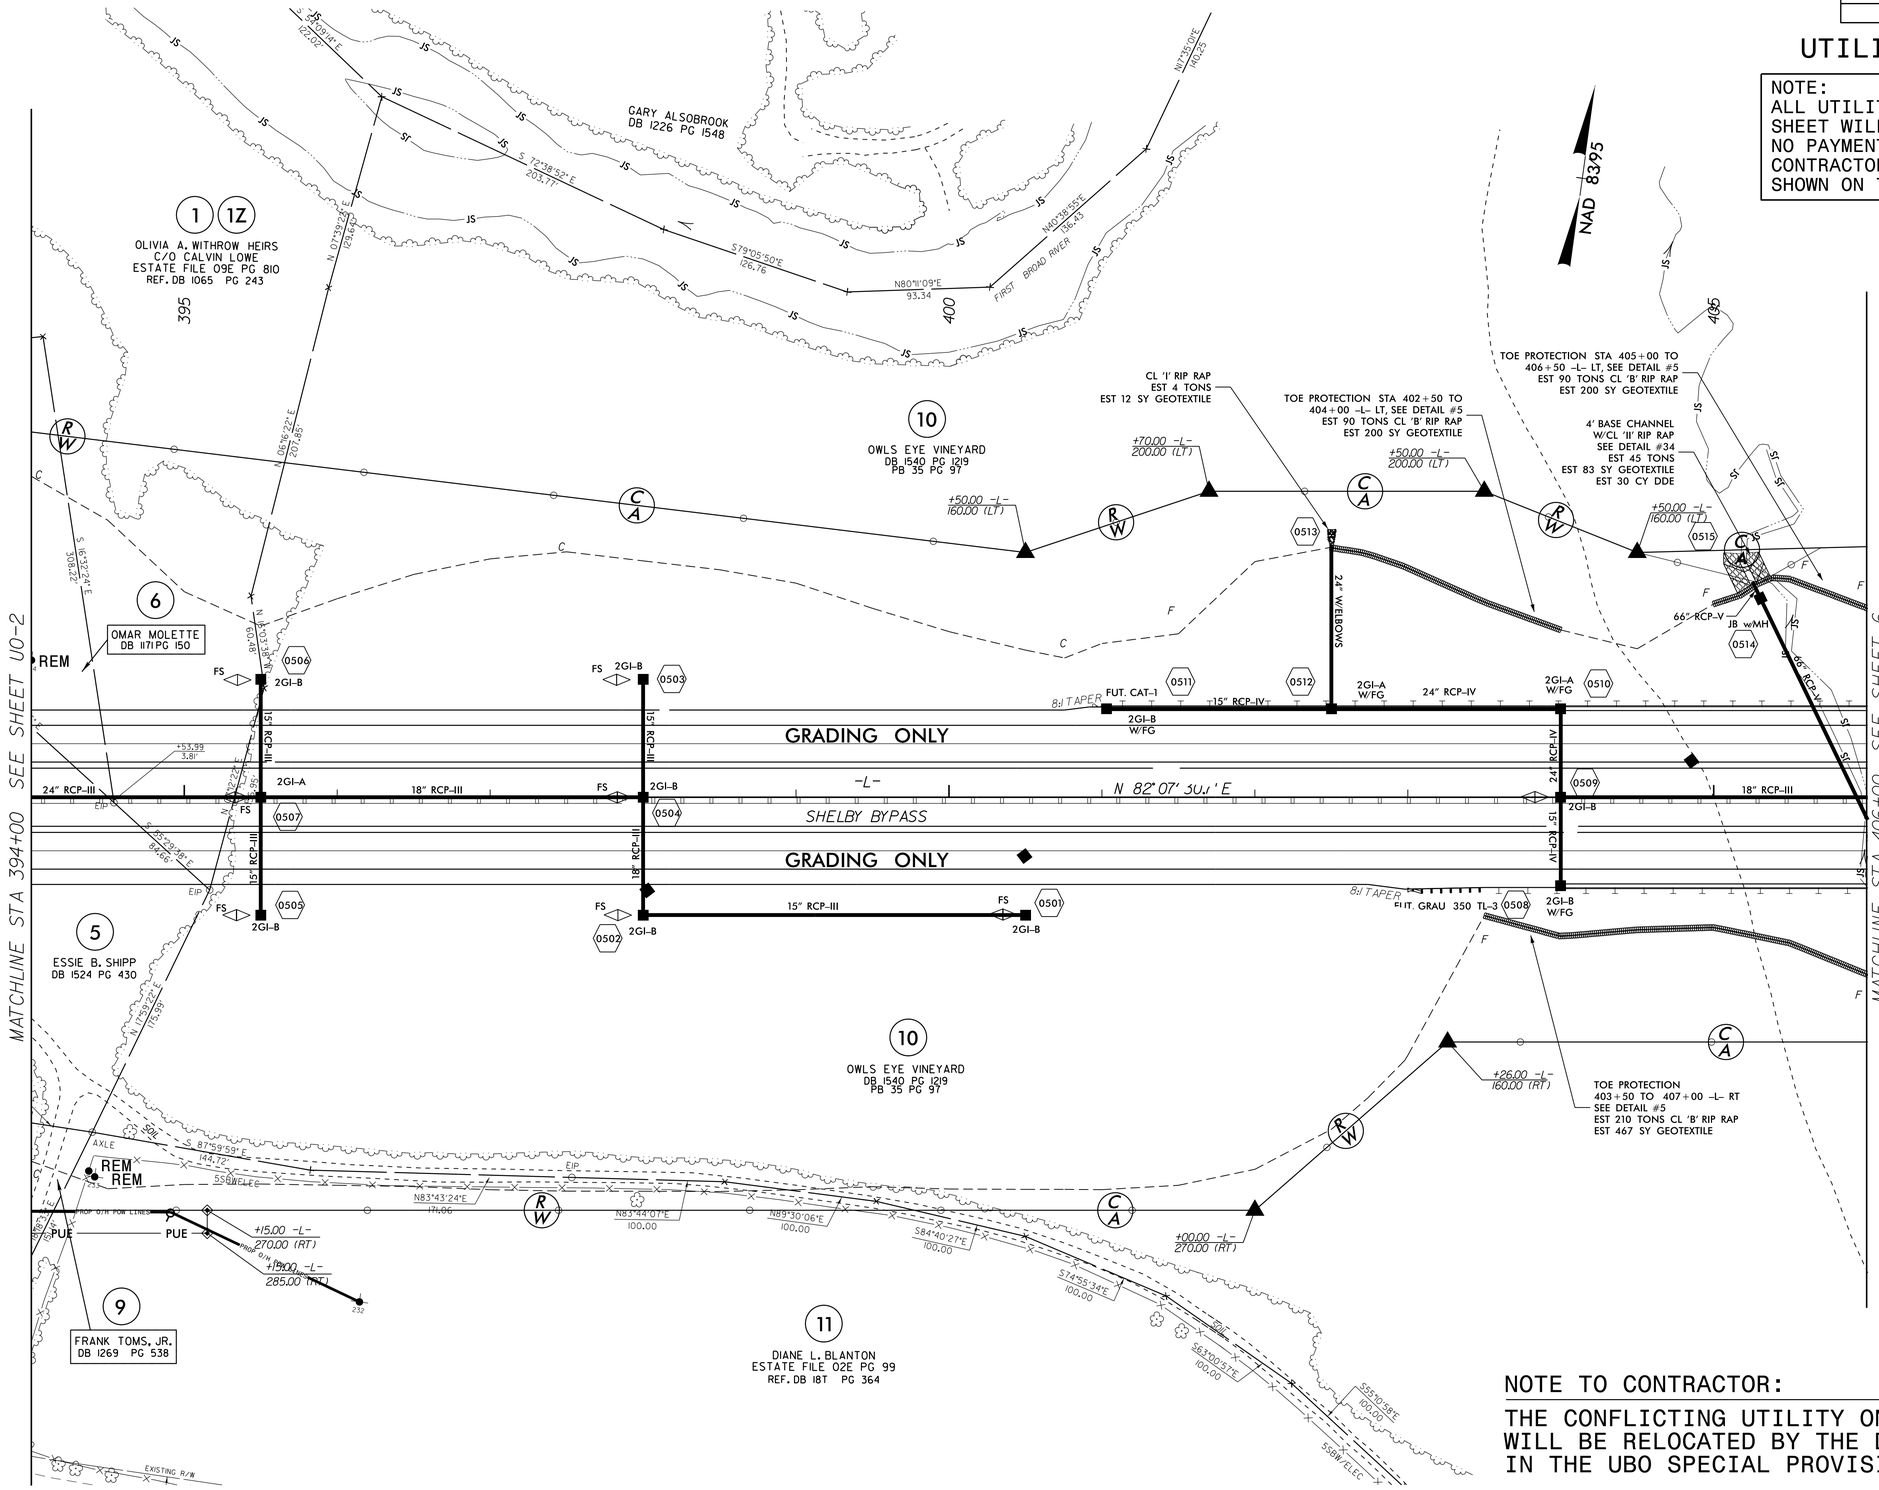

NOTE TO CONTRACTOR:

THE CONFLICTING UTILITY ON THIS SHEET WILL BE RELOCATED BY THE DATE LISTED IN THE UBO SPECIAL PROVISIONS.

5/14/99
06-APR-2017 dj:22
\Engineering\UBO\R-2707C\Roadway\Plans\R2707C_ut_rdy5_U003.psh.dgn