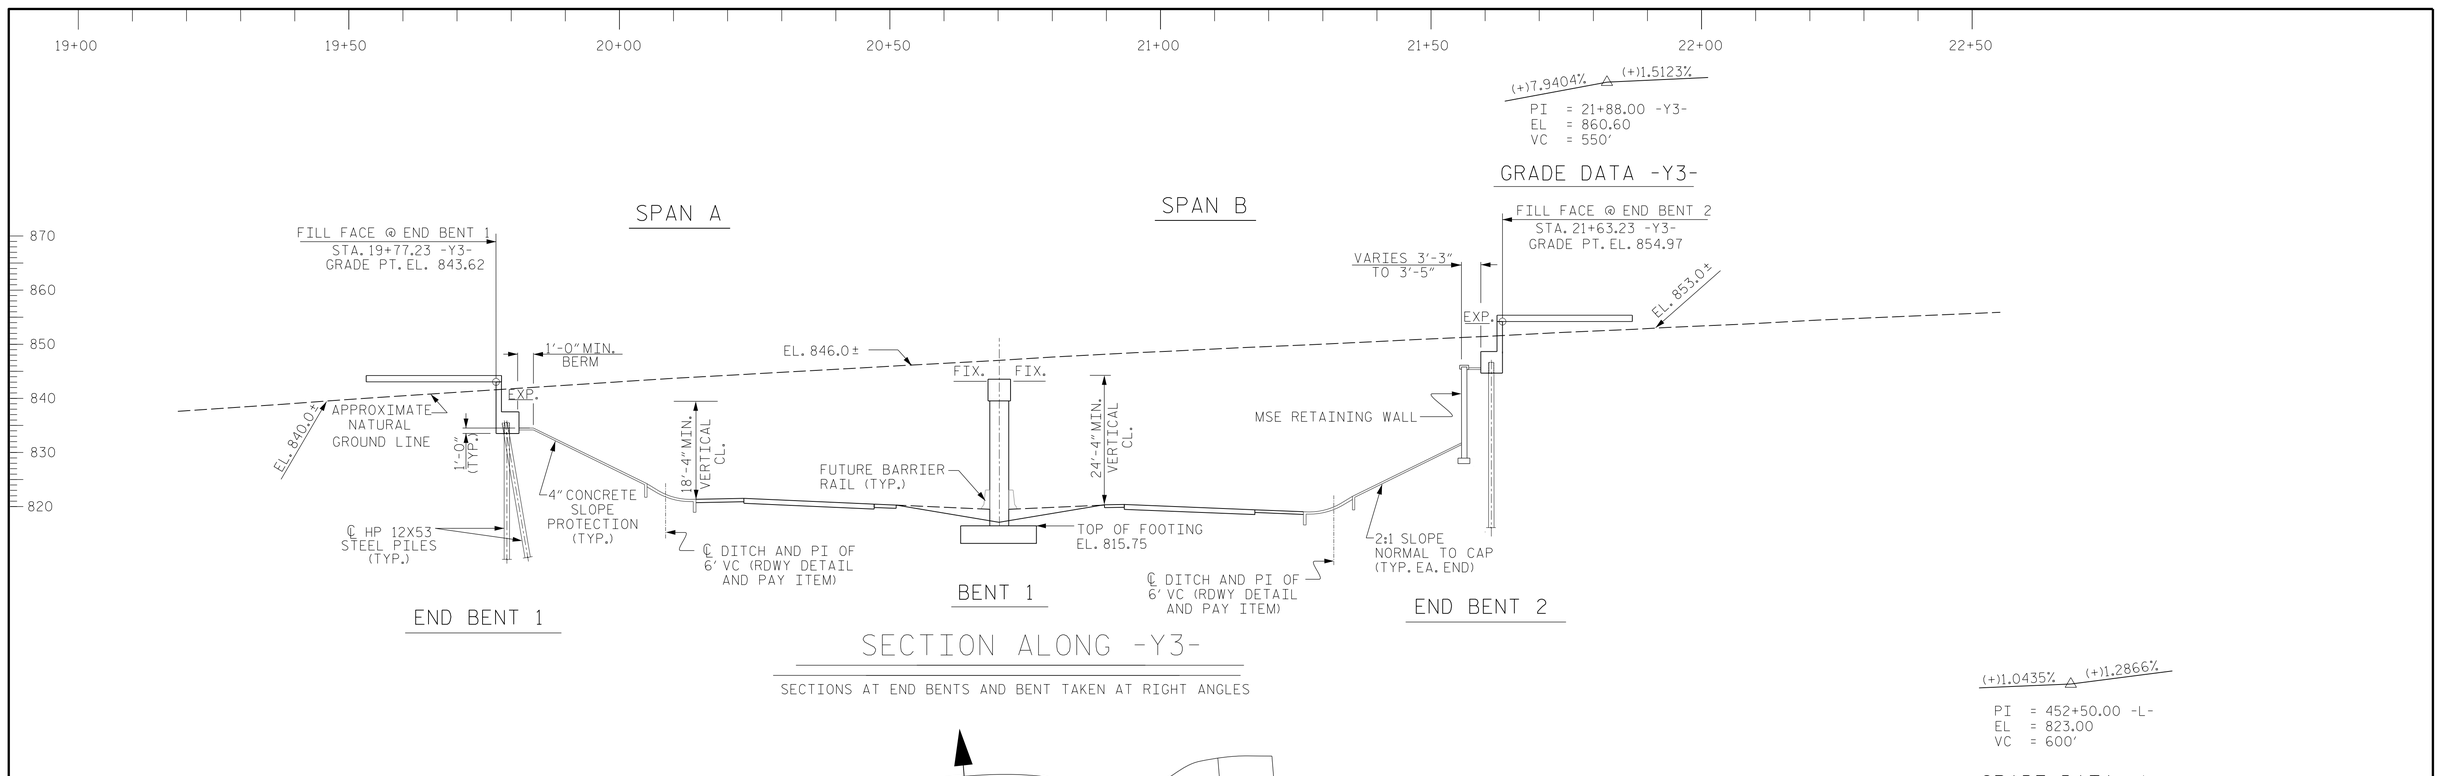

DocuSigned by: Jeff Loftus FE51DC02E67044B... 3/24/2017

SEAL 041425 NORTH CAROLINA PROFESSIONAL ENGINEER JEFFREY M. LOFTUS

DOCUMENT NOT CONSIDERED FINAL UNLESS ALL SIGNATURES COMPLETED

Firm License No. C-1051
421 Fayetteville St,
Suite 400
Raleigh, NC 27601
T 919.380.8750
www.stewartinc.com
STEWART

PROJECT NO. R-2707C

CLEVELAND COUNTY

STATION: 20+70.23-Y3- POT
450+02.49 -L- POS

SHEET 1 OF 4 BRIDGE NO. 469

STATE OF NORTH CAROLINA
DEPARTMENT OF TRANSPORTATION
RALEIGH

GENERAL DRAWING FOR BRIDGE OVER US 74/SHELBY BYPASS ON SR 1005 (N LAFAYETTE ST.) BETWEEN SR 1840 AND SR 1827

REVISIONS						SHEET NO.
NO.	BY:	DATE:	NO.	BY:	DATE:	S4-1
1			3			TOTAL SHEETS
2			4			29

STR. #4

DRAWN BY: H.ASSFOURA DATE : 08/16
CHECKED BY: J.LOFTUS DATE : 11/16
DESIGN ENGINEER OF RECORD: J.LOFTUS DATE : 01/17

3/24/2017
...\404_001_R2707C_SMU_GD1_S4-1.dgn
USER:default

R 2707C_SITE 3