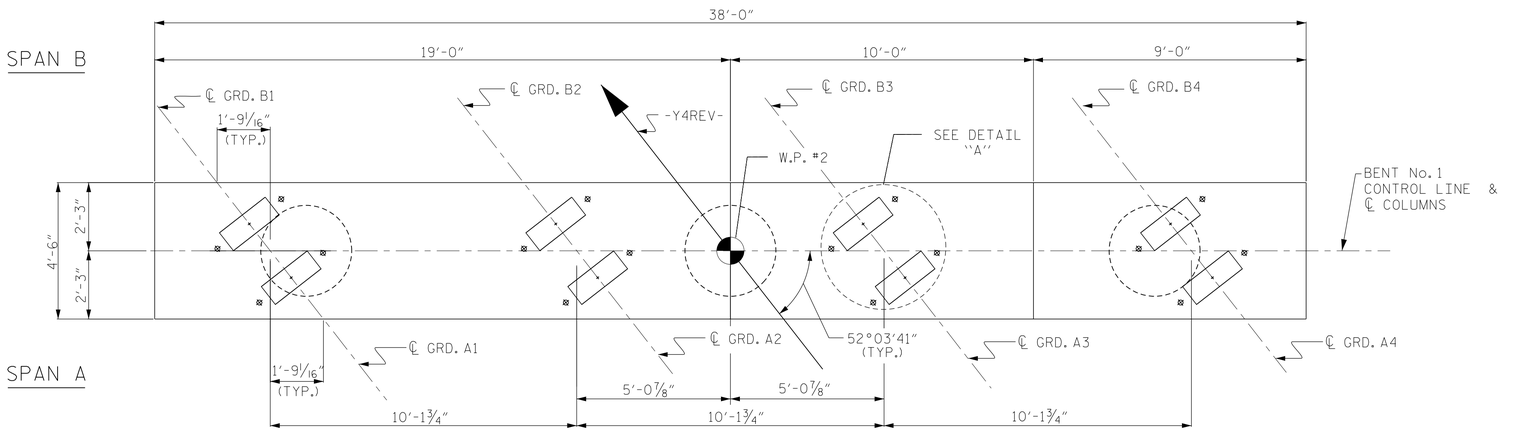

PLAN

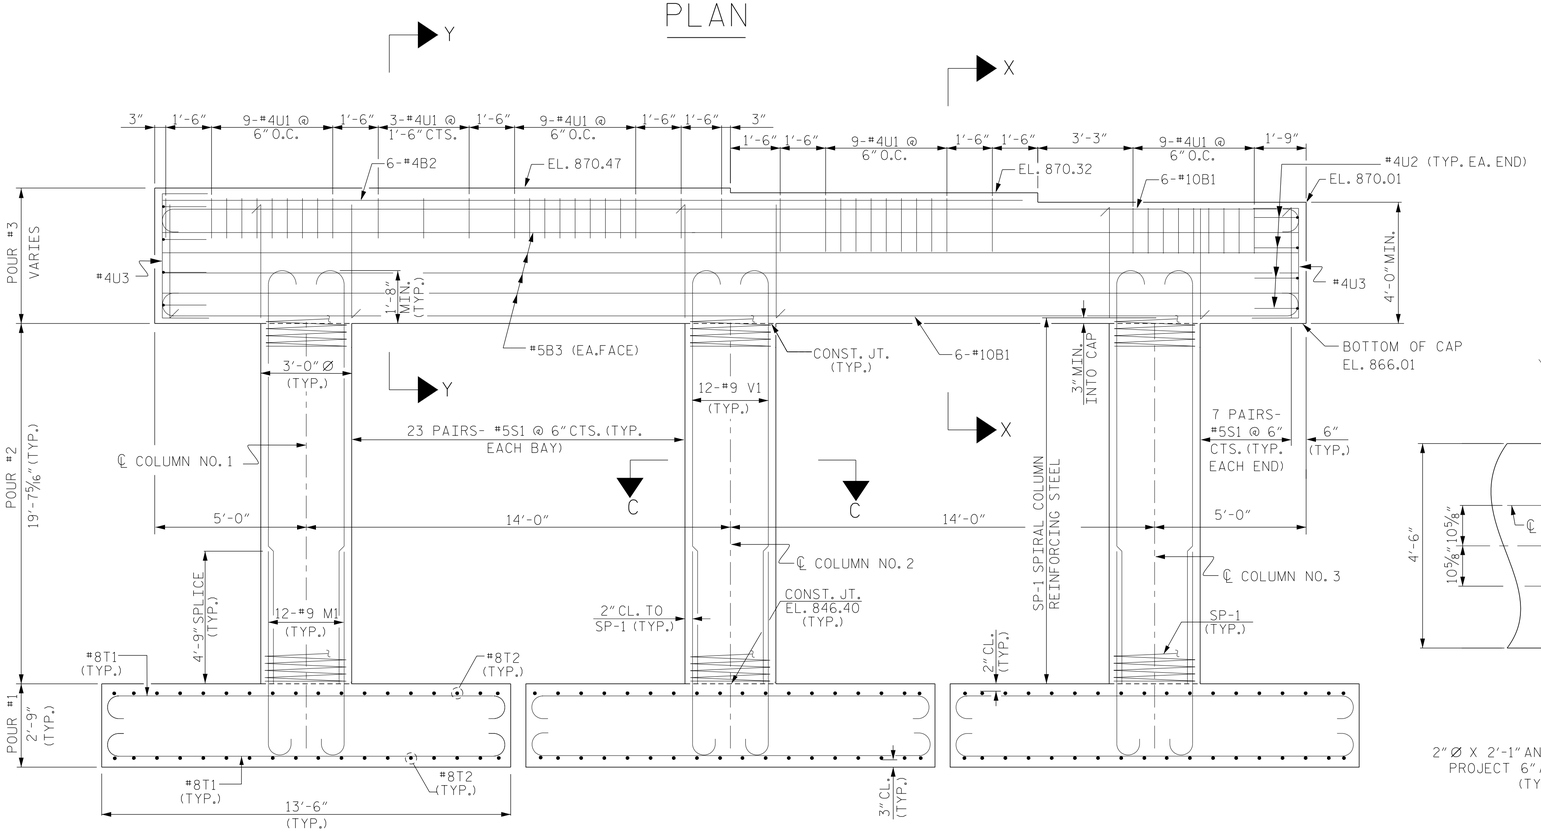

NOTES

STIRRUPS TO BE PLACED VERTICALLY AND INVERTED ALTERNATELY.

STIRRUPS IN CAP MAY BE SHIFTED AS NECESSARY TO CLEAR ANCHOR BOLTS.

HOOKS ON "V" BARS MAY BE TURNED AS NECESSARY FOR PLACING REINFORCING STEEL.

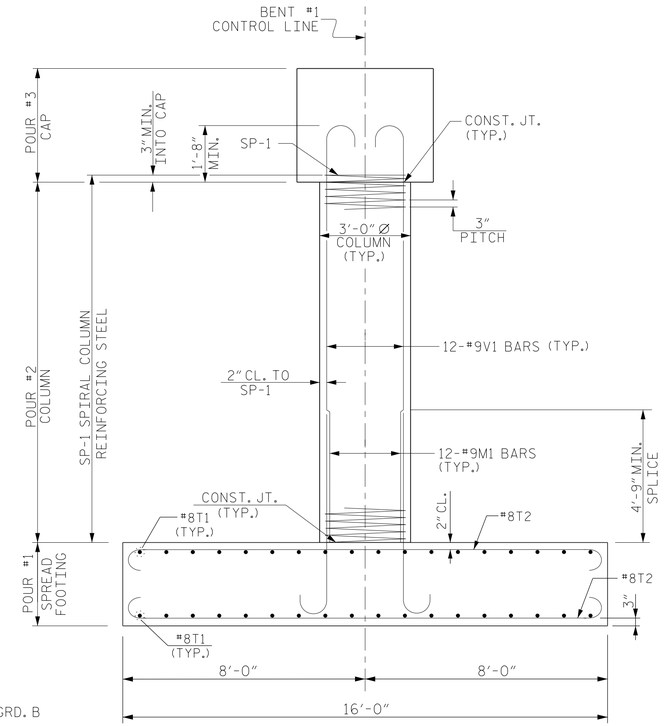

END ELEVATION

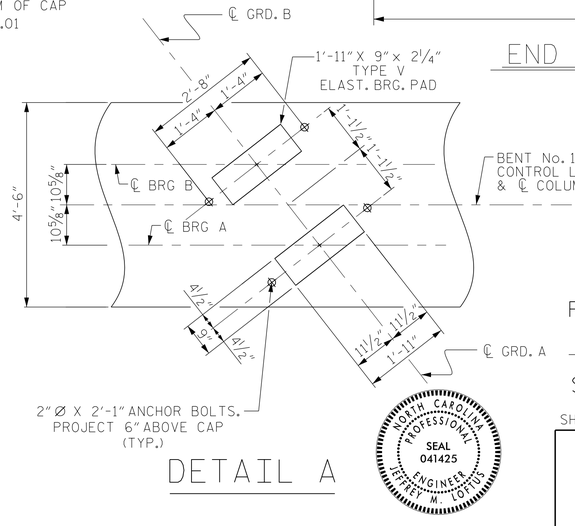

DETAIL A

NORTH CAROLINA PROFESSIONAL SEAL 041425 ENGINEER JEFFREY M. LOFTUS

DocuSigned by: Jeff Loftus FE51DC02E6794A9... 2/3/2017

PROJECT NO. R-2707C

CLEVELAND COUNTY

STATION: 24+05.50-Y4-REV POT

SHEET 1 OF 2

STATE OF NORTH CAROLINA
DEPARTMENT OF TRANSPORTATION
RALEIGH

SUBSTRUCTURE
BENT NO. 1

STEWART
Firm License No. C-1051
421 Fayetteville St,
Suite 400
Raleigh, NC 27601
T 919.380.8750
www.stewartinc.com

REVISIONS						SHEET NO.
NO.	BY:	DATE:	NO.	BY:	DATE:	S5-22
1			3			TOTAL SHEETS
2			4			29

STR. #5

DRAWN BY: H.ASSFOURA DATE : 04/12
CHECKED BY: J. LOFTUS DATE : 11/16
DESIGN ENGINEER OF RECORD: J. LOFTUS DATE : 01/17

R 2707C_5
2/3/2017
...\405_043_R2707C_SMU_1B01_S5-22.dgn
USER:default