DocuSign Envelope ID: 1DA0EE24-5FE9-4949-965B-1C2D4E2A0F2F

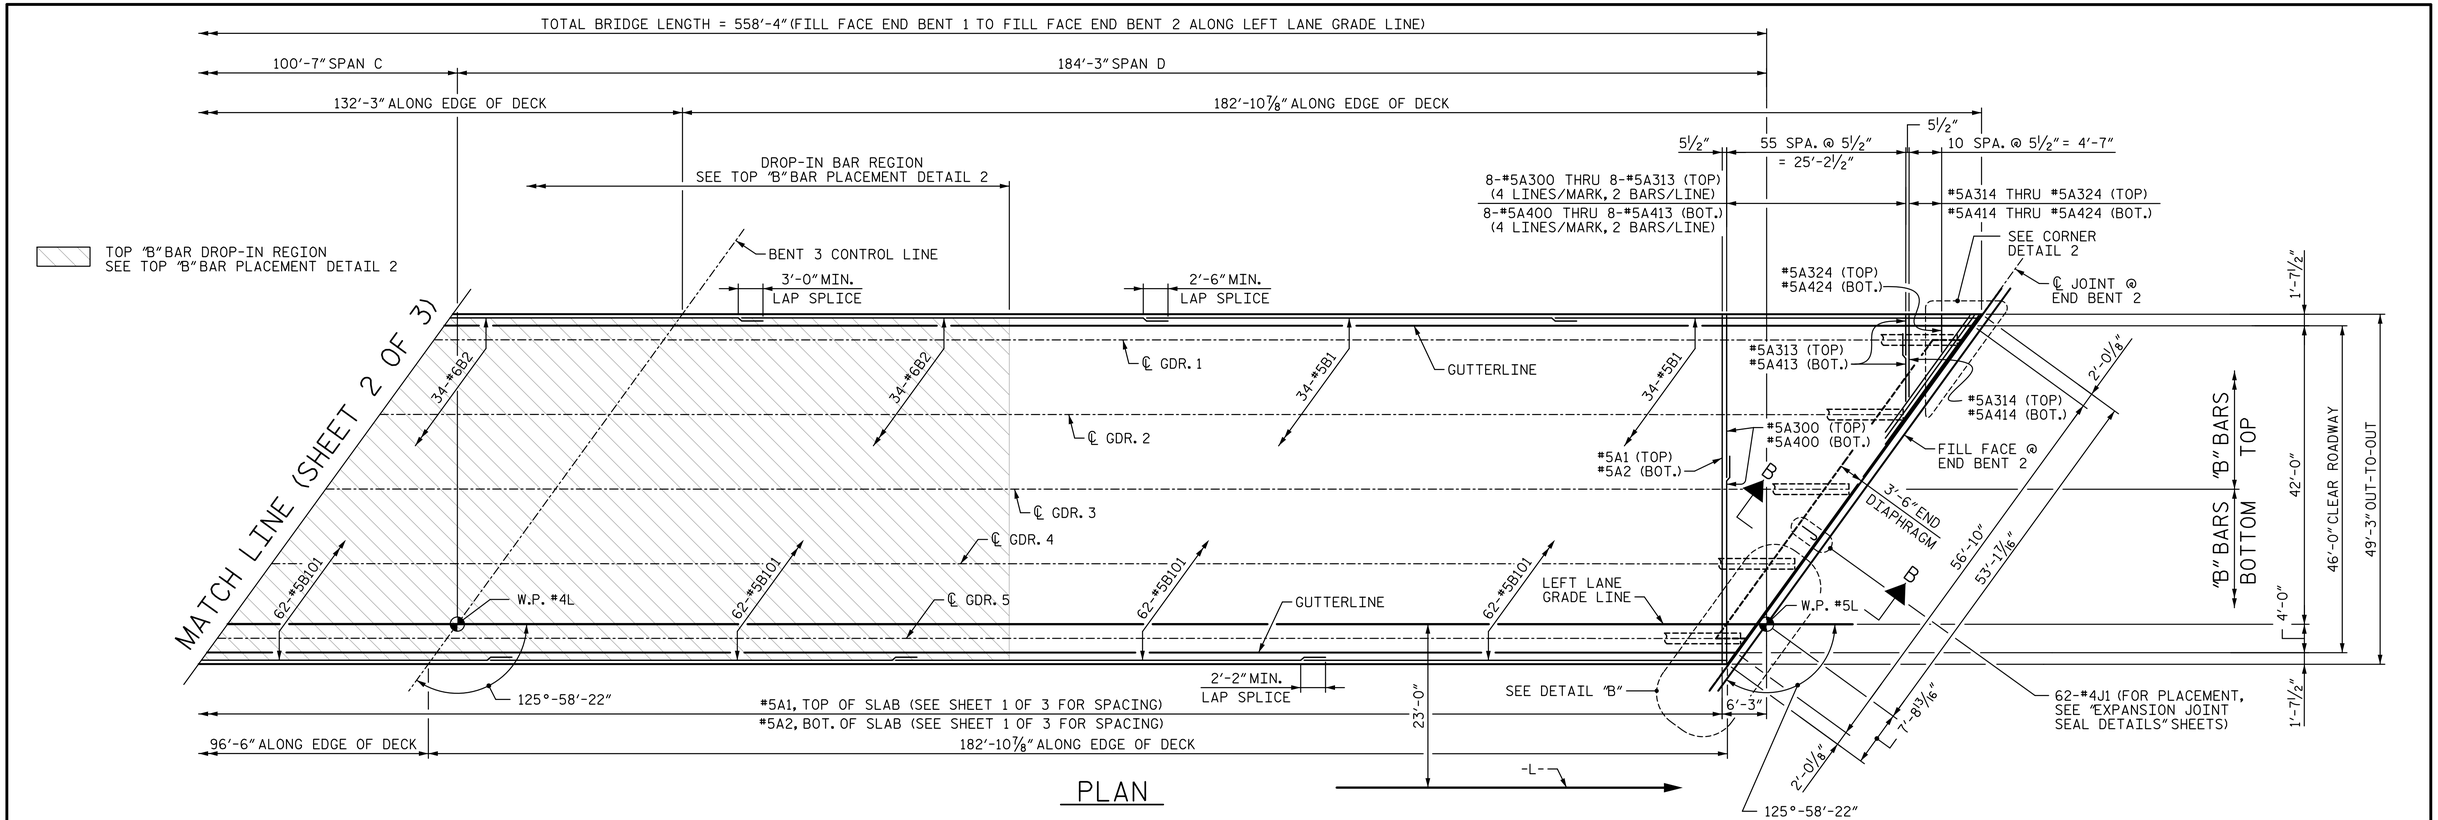

PLAN

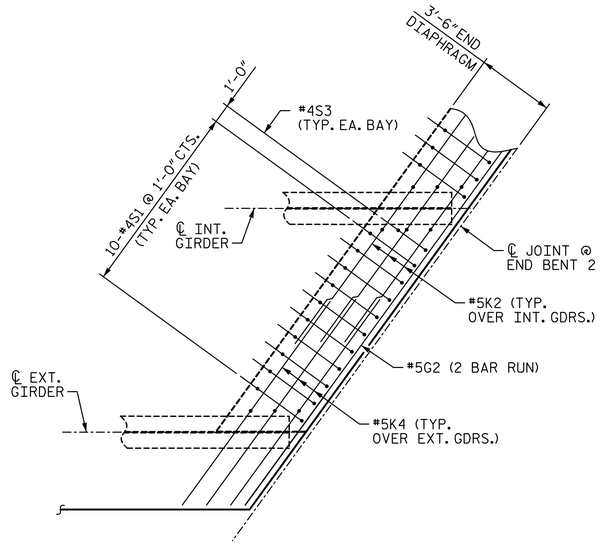

DETAIL "B"

END DIAPHRAGM AT END BENT 2

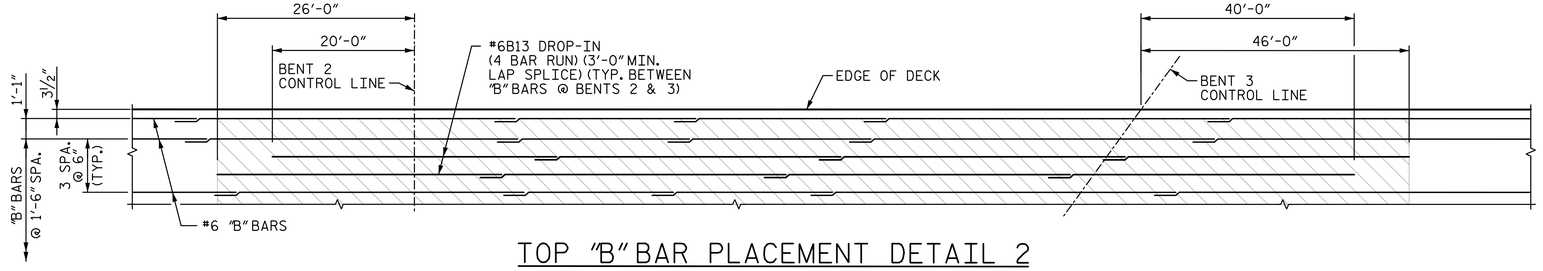

TOP "B" BAR PLACEMENT DETAIL 2

(2½" HIGH B.B.U. @ 3'-0" CTS.)

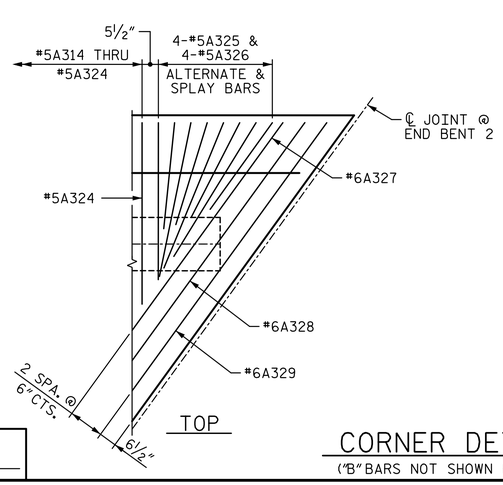

TOP

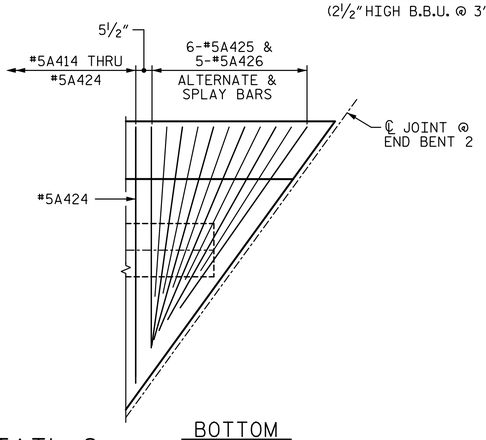

BOTTOM

CORNER DETAIL 2

("B" BARS NOT SHOWN FOR CLARITY)

PROJECT NO. R-2707C

CLEVELAND COUNTY

STATION: 596+50.98 -L-

SHEET 3 OF 3

DRAWN BY : VMW DATE : 10-16

CHECKED BY : AJP DATE : 10-16

DESIGN ENGINEER OF RECORD: V. WU DATE : 10-16

DOCUMENT NOT CONSIDERED FINAL UNLESS ALL SIGNATURES COMPLETED

NORTH CAROLINA PROFESSIONAL SEAL 40317 ENGINEER TONY R LAWS JR

DocuSigned by: Tony R. Laws, JR. C40CE0BF8B764F7... 12/13/2016

STV 100 Years

STV ENGINEERS, INC. 900 West Trade St., Suite 715 Charlotte, NC 28202 NC License Number F-0991

STATE OF NORTH CAROLINA
DEPARTMENT OF TRANSPORTATION
RALEIGH

SUPERSTRUCTURE

PLAN OF SPANS

(SITE 6L)

REVISIONS						SHEET NO.
NO.	BY:	DATE:	NO.	BY:	DATE:	S7-11
1			3			TOTAL SHEETS
2			4			56

R:\407_02\LR2707C_SMU_POS03_S7-11.dgn 12/13/2016 6:59:31 PM alveyac