DocuSign Envelope ID: BB519CE2-FD35-4DDB-886C-A6B120037D1A

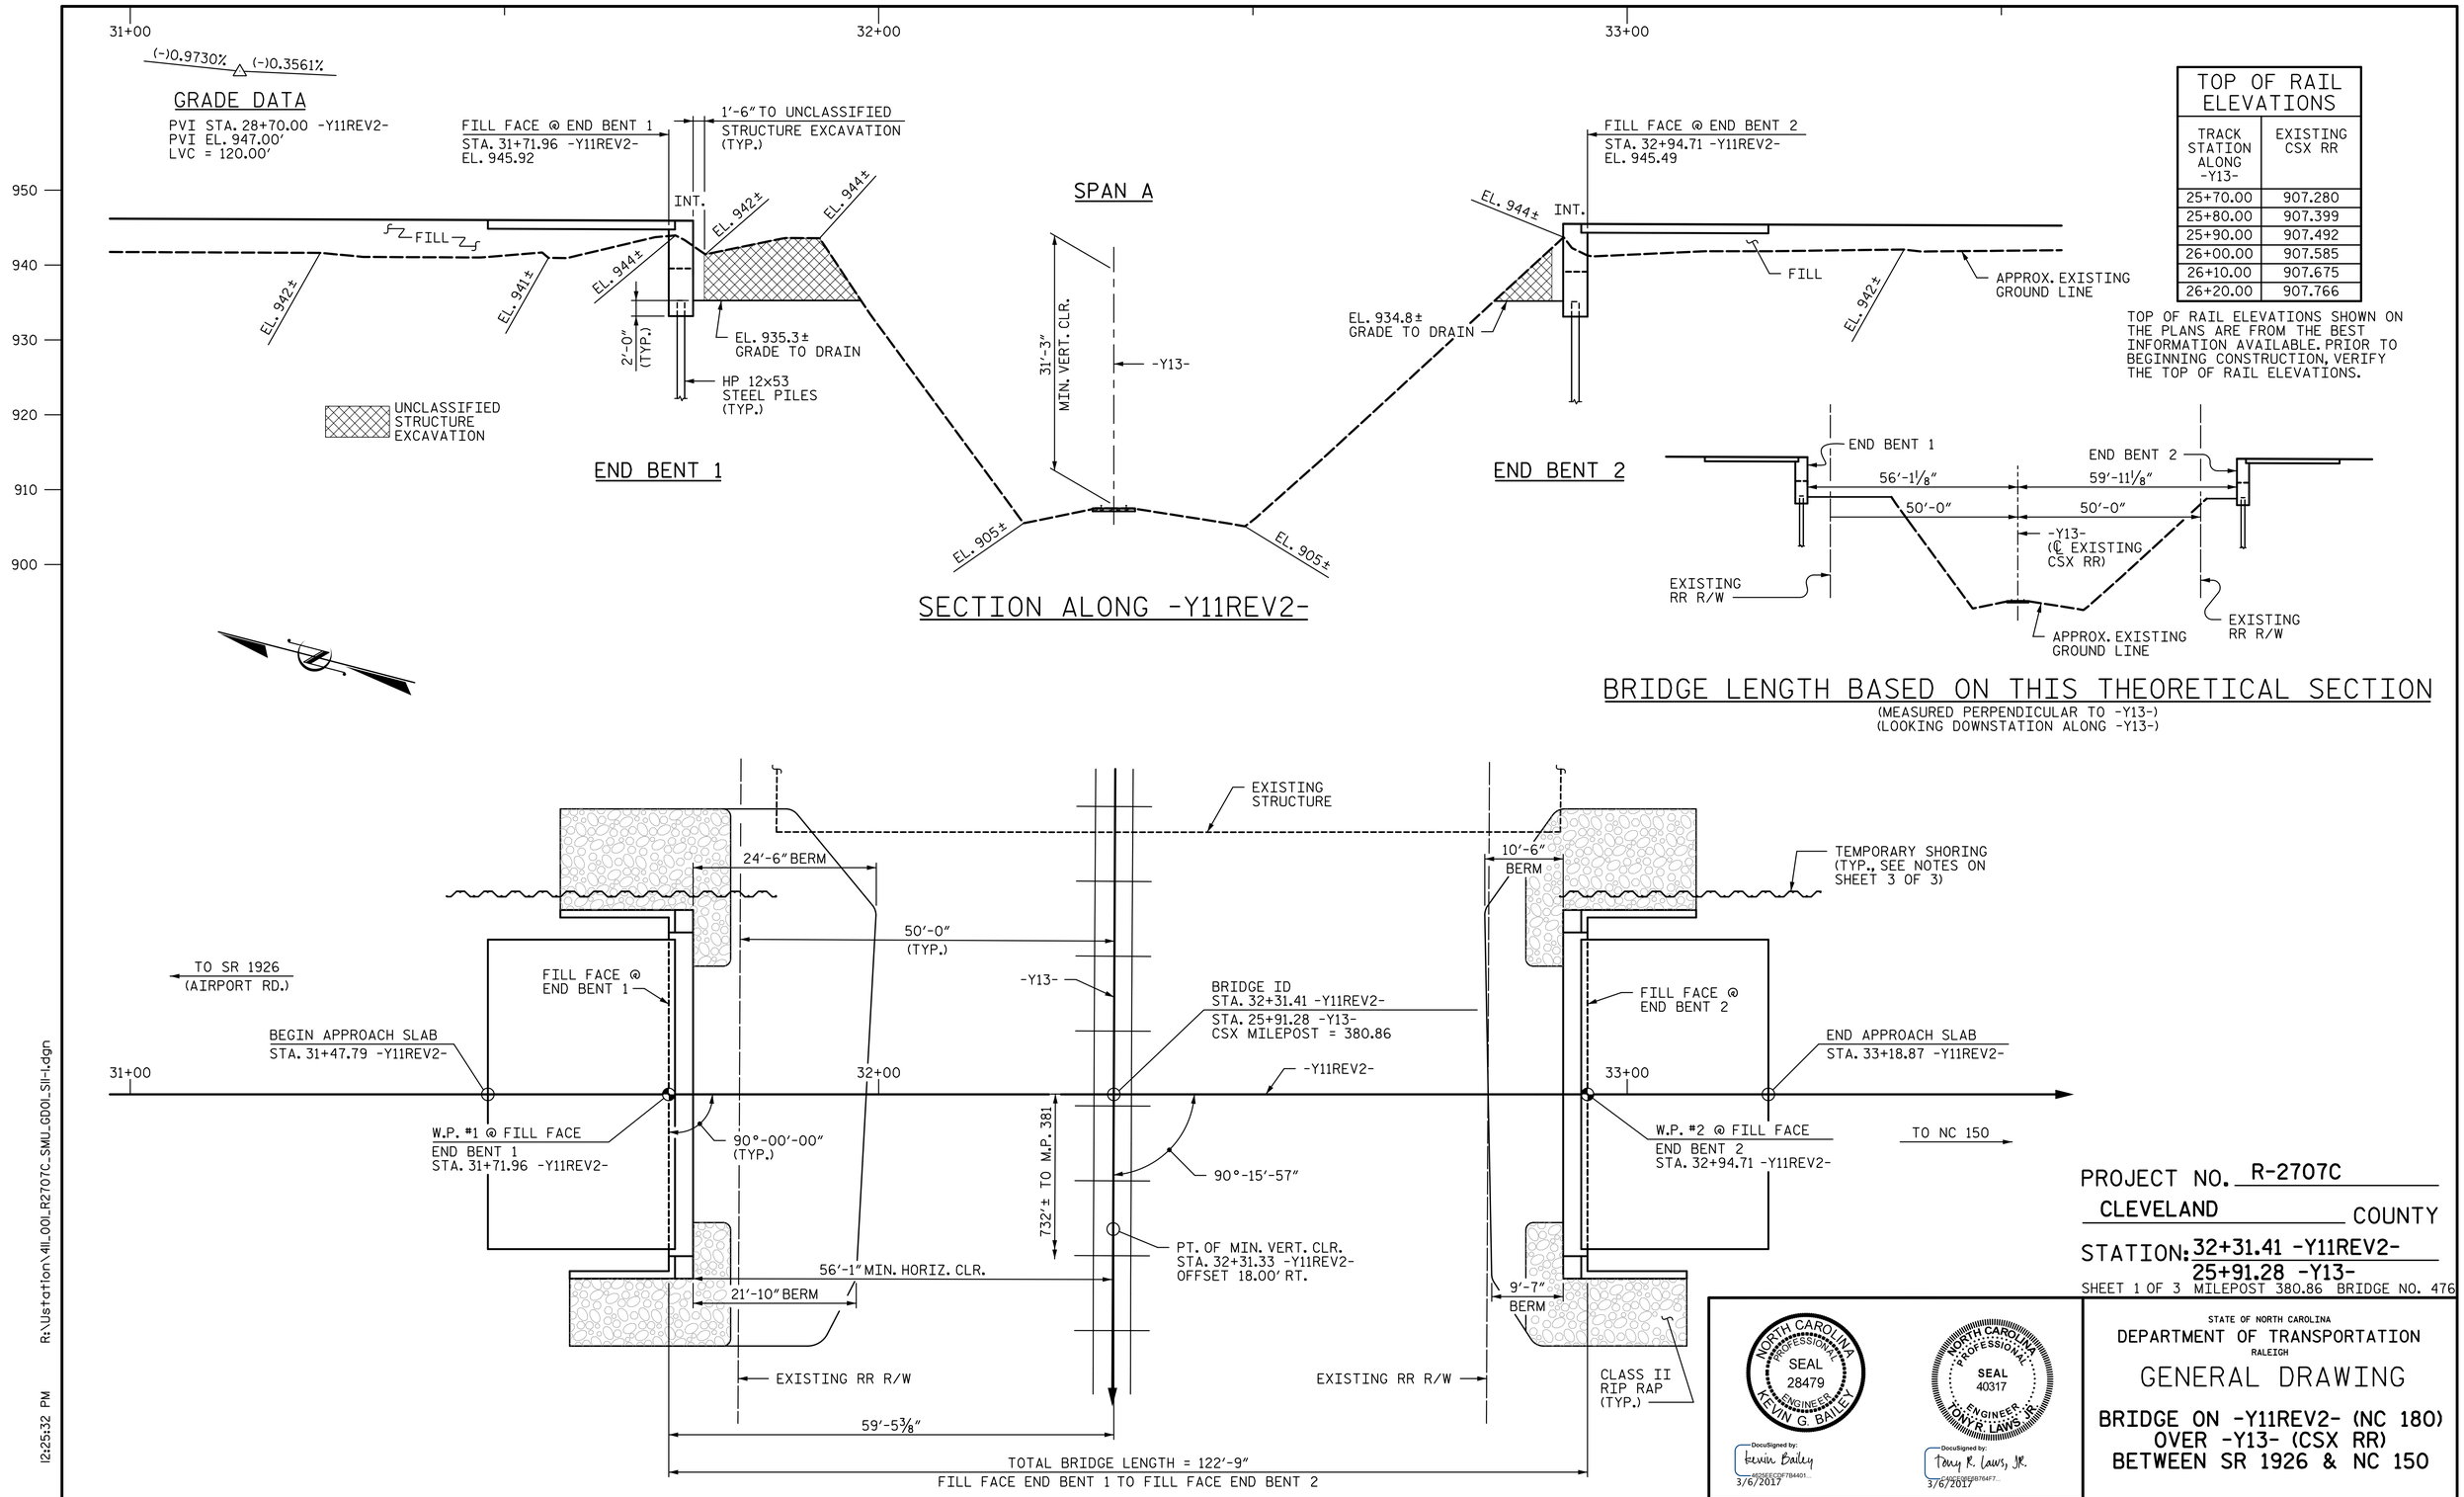

TOP OF RAIL ELEVATIONS

TRACK STATION ALONG -Y13-	EXISTING CSX RR
25+70.00	907.280
25+80.00	907.399
25+90.00	907.492
26+00.00	907.585
26+10.00	907.675
26+20.00	907.766

TOP OF RAIL ELEVATIONS SHOWN ON THE PLANS ARE FROM THE BEST INFORMATION AVAILABLE. PRIOR TO BEGINNING CONSTRUCTION, VERIFY THE TOP OF RAIL ELEVATIONS.