DocuSign Envelope ID: 286E4995-9823-46EF-A76C-F05C78D54B53

Kimley»Horn
P.O. BOX 33068
RALEIGH, N.C. 27636-3068

RIGHT-OF-WAY REV.
CONST. REV.

PROJECT REFERENCE NO.	SHEET NO.
EB-4707B	2B-1
R/W SHEET NO.	

ROADWAY DESIGN ENGINEER

NORTH CAROLINA PROFESSIONAL SEAL 029876 ENGINEER MATTHEW S. WEST

DocuSigned by: Matt West
AC71A1D0796B425...
1/26/2017

DOCUMENT NOT CONSIDERED FINAL UNLESS ALL SIGNATURES COMPLETED

NAD 83 /2001

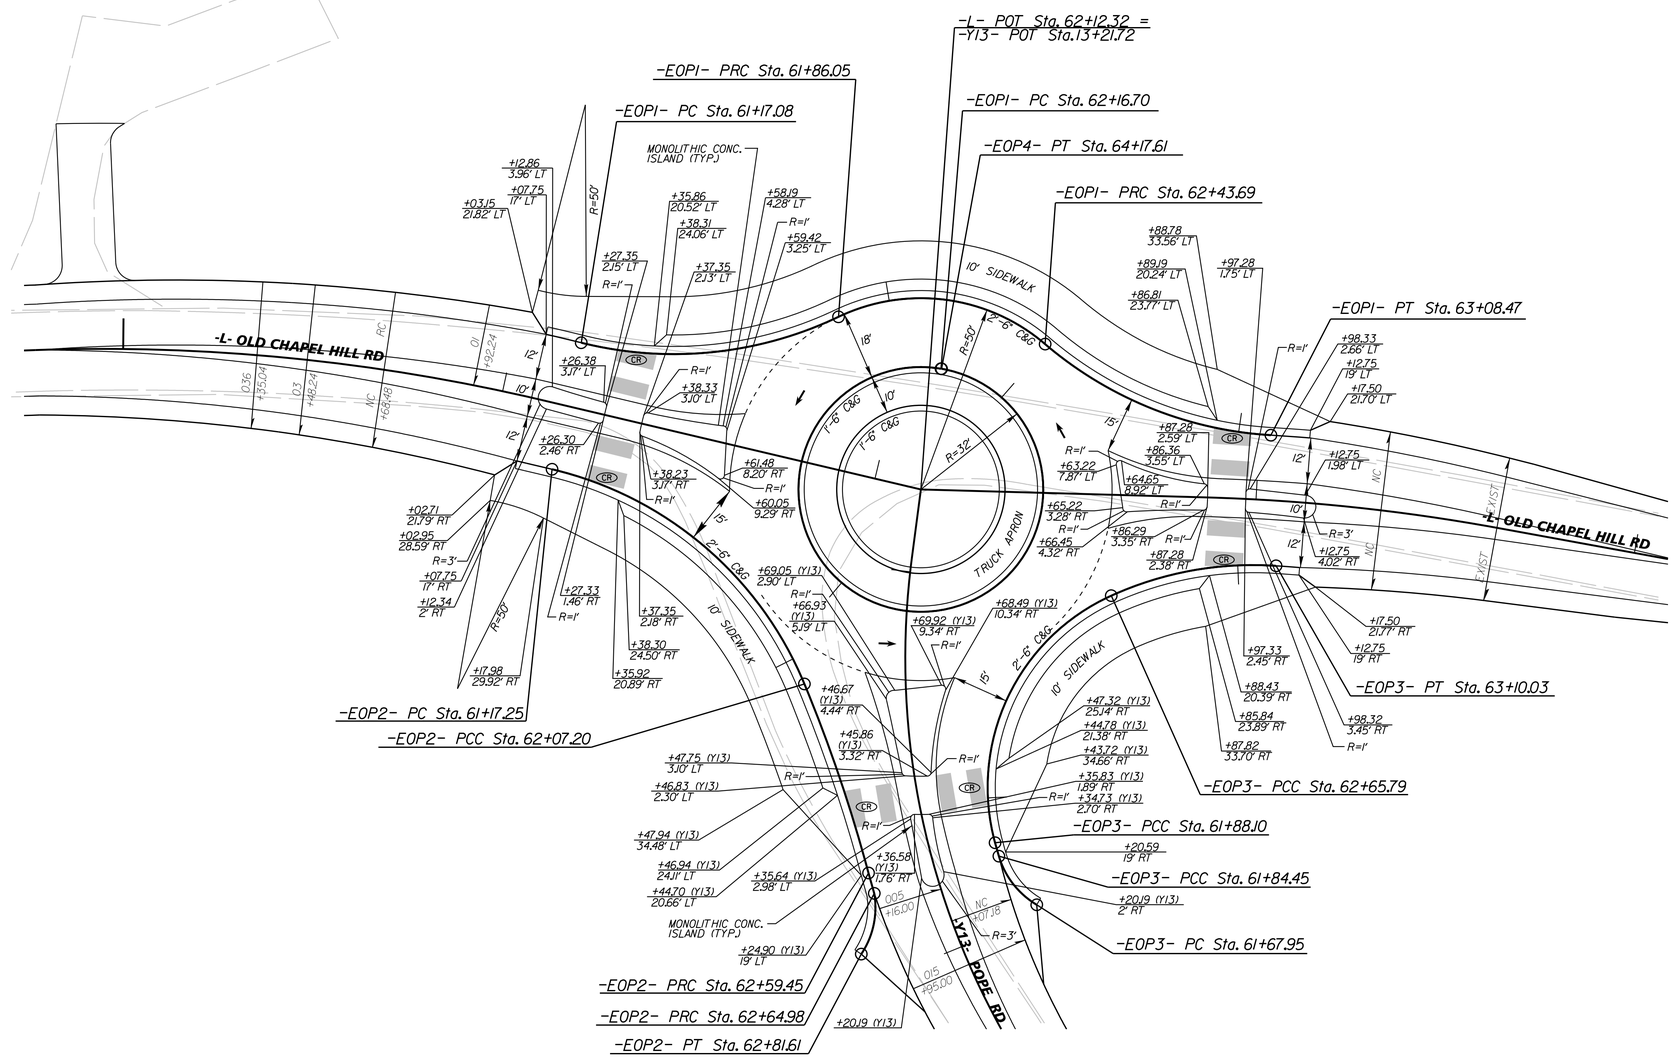

-Y13-
(SEE SHEET NO.8 FOR PLAN)

INTERSECTION DETAILS

10 0 20

$FILE$
1/25/2017