DocuSign Envelope ID: F12612EE-4DF9-4313-A673-C5B588DFBA02

Kimley»Horn
P.O. BOX 33068
RALEIGH, N.C. 27636-3068

PROJECT REFERENCE NO.	SHEET NO.
EB-4707B	18

ROADWAY DESIGN ENGINEER
NORTH CAROLINA PROFESSIONAL SEAL 029876 ENGINEER MATTHEW S. WEST
DocuSigned by: Matt West
AC71A1D0796B425... 2/1/2017

HYDRAULICS ENGINEER
NORTH CAROLINA PROFESSIONAL SEAL 026480 ENGINEER LARRY D. ROBINSON, JR.
DocuSigned by: Larry D. Robinson
CE17B2971D5643E... 1/30/2017

DOCUMENT NOT CONSIDERED FINAL UNLESS ALL SIGNATURES COMPLETED

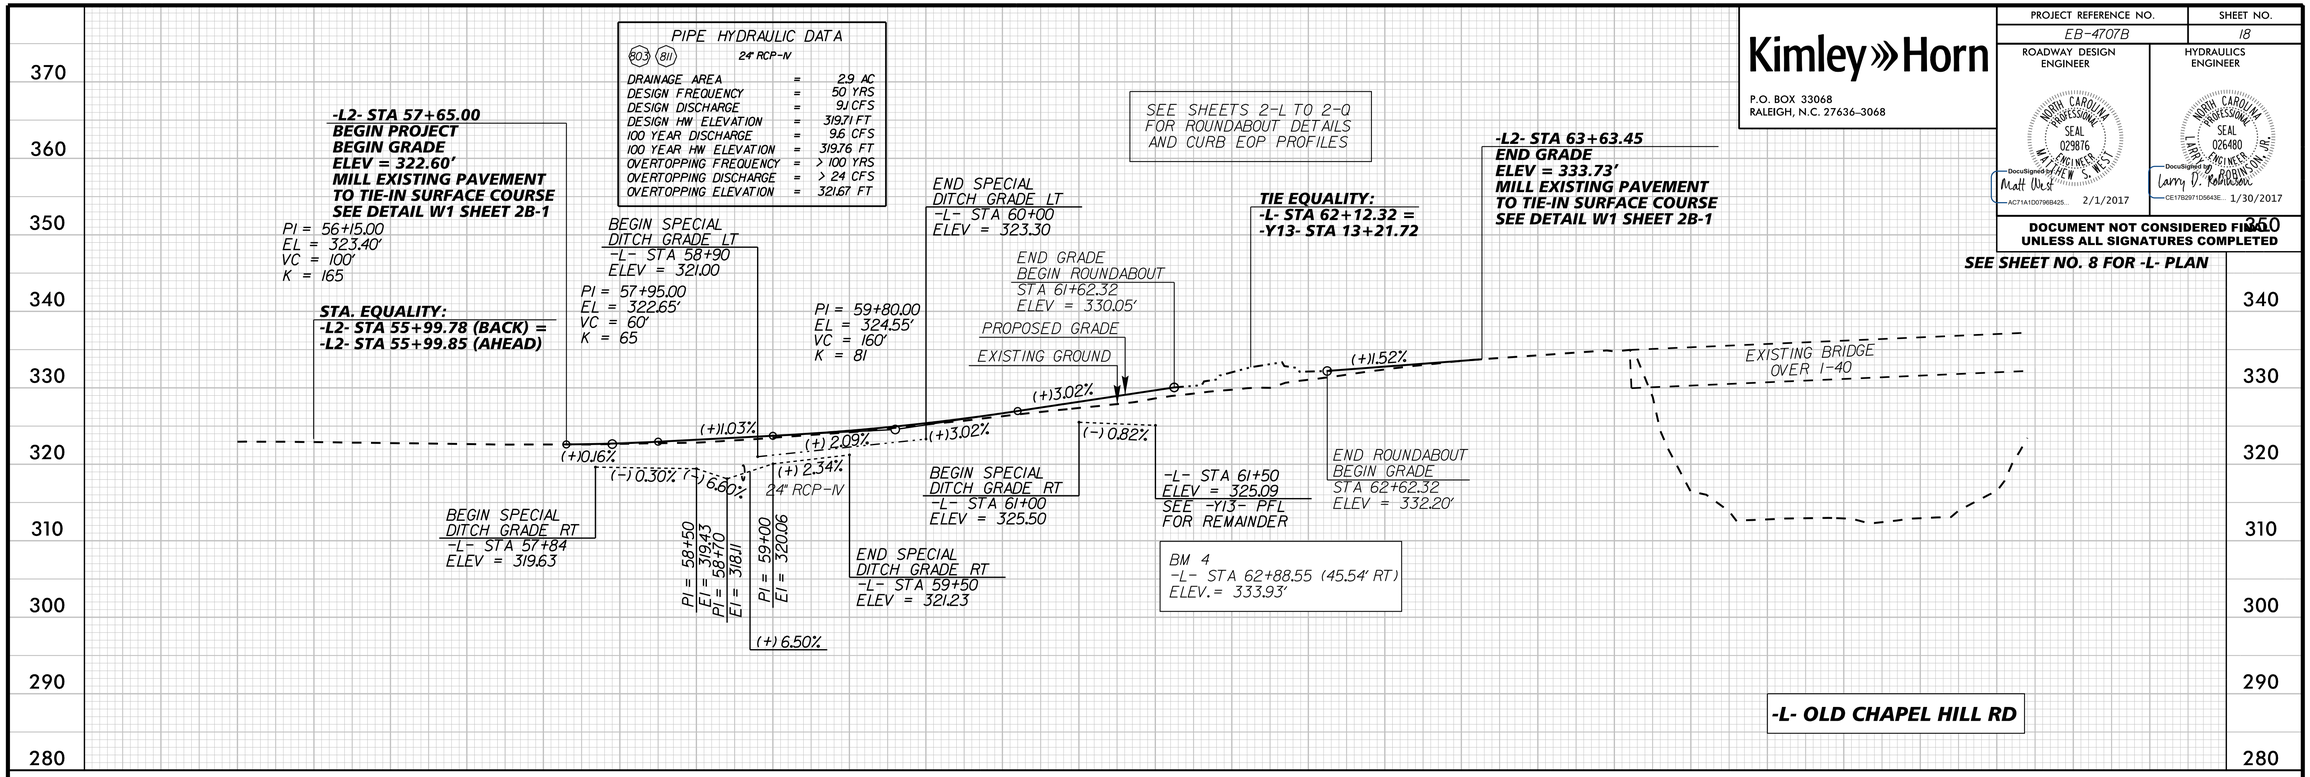

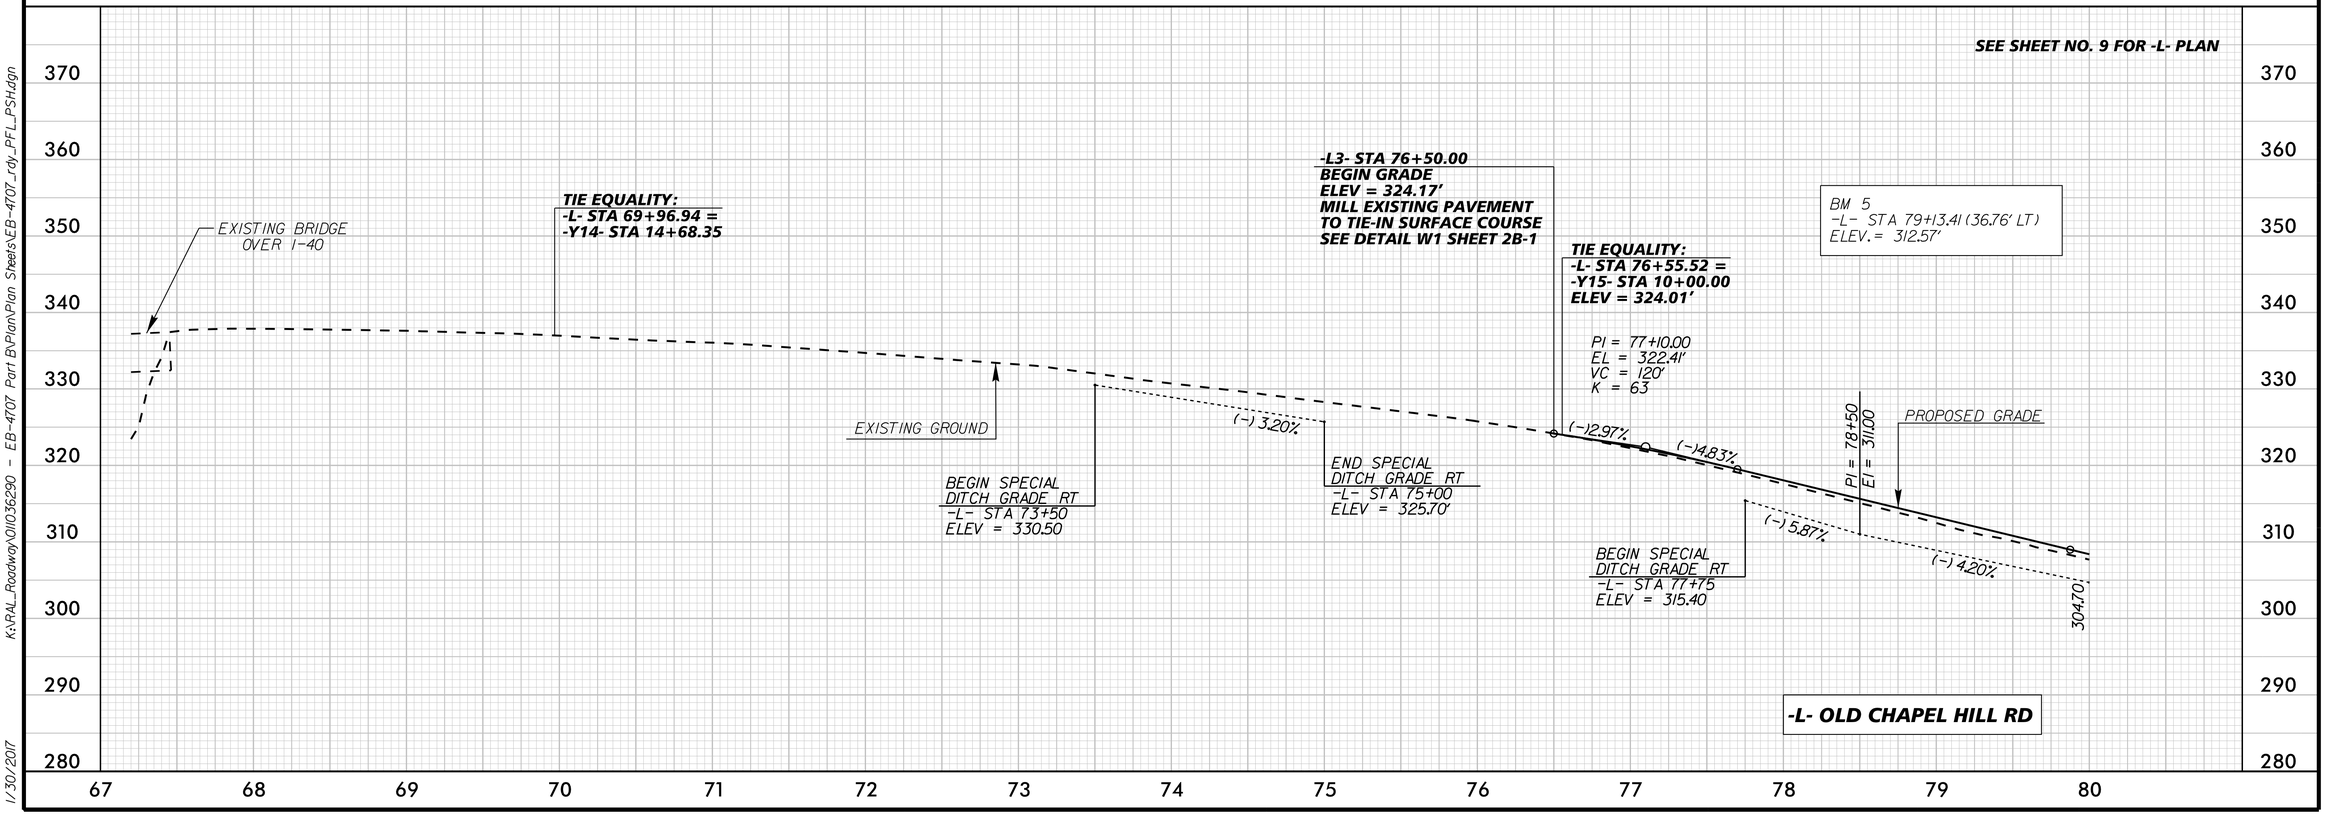

K:\RAL_Roadway\011036290 - EB-4707 Part B\Plan\Plan Sheets\EB-4707_rdy_PFL_PSH.dgn

1/30/2017