09/08/99

TIP PROJECT: B–4771

T.I.P. NO.	SHEET NO.
B–4771	UO–1

NOTE:
ALL UTILITY WORK SHOWN ON THIS SHEET IS DONE BY OTHERS, EXCEPT WATERLINE. NO PAYMENT WILL BE MADE TO THE CONTRACTOR FOR UTILITY WORK SHOWN ON THIS SHEET.

STATE OF NORTH CAROLINA
DIVISION OF HIGHWAYS

UTILITIES BY OTHERS PLANS
JOHNSTON COUNTY

LOCATION: REPLACE BRIDGE #11 OVER MILL CREEK ON SR 1201 (RICHARDSON BRIDGE RD.)

TYPE OF WORK: WATER & TELEPHONE RELOCATION

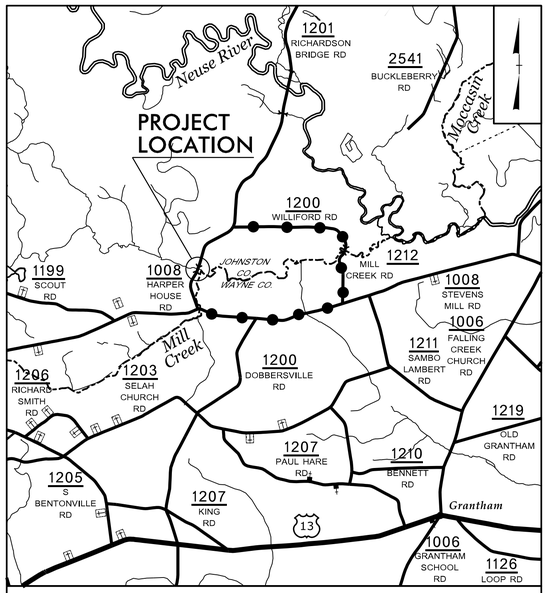

VICINITY MAP
OFFSITE DETOUR

NAD 83/
NA 2011

UO–2

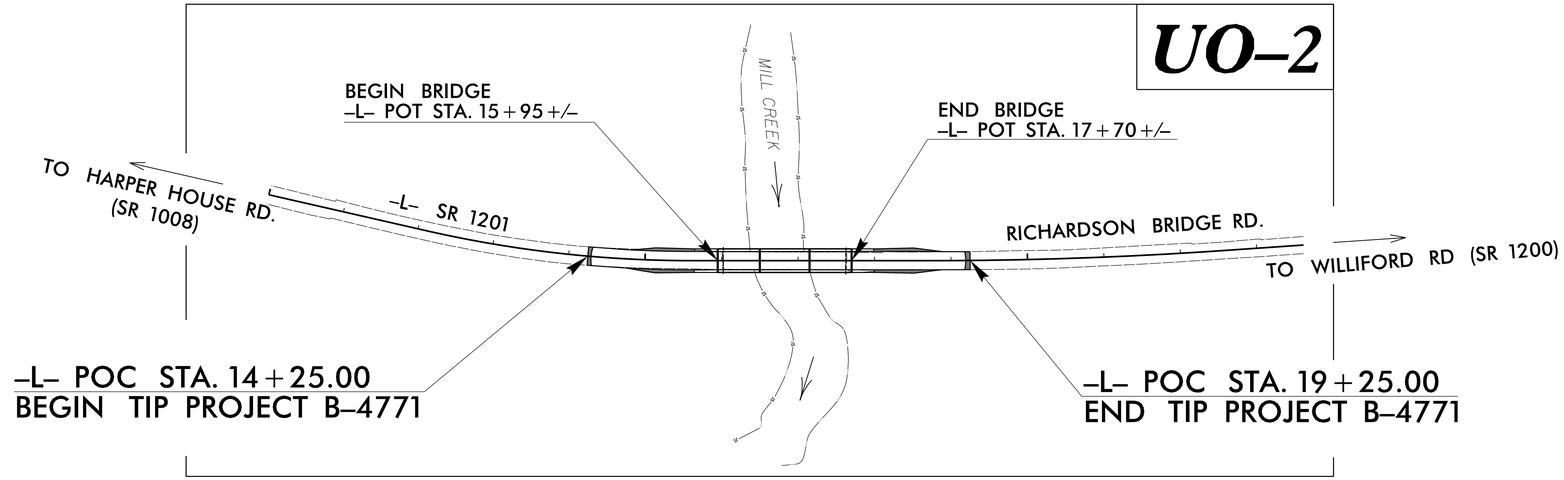

GRAPHIC SCALES

50 25 0 50 100
PLANS

50 25 0 50 100
PROFILE (HORIZONTAL)

10 5 0 10 20
PROFILE (VERTICAL)

INDEX OF SHEETS

SHEET NO.:	DESCRIPTION:
UO–1	TITLE SHEET
UO–2	UBO PLAN SHEET

UTILITY OWNERS WITH CONFLICTS

(A) TELEPHONE – AT&T DISTRIBUTION
(B) WATER – JOHNSTON COUNTY PUBLIC UTILITIES

PLANS PREPARED BY:
CH ENGINEERING
3220 GLEN ROYAL RD. RALEIGH, NC 27617
TELE 919.788.0224 FAX 919.788.0232
NC LICENSE #P-0189

UTILITIES PROJECT ENGINEER
Mary Jo Lee, P.E.

DIVISION OF HIGHWAYS
UTILITIES UNIT
1555 MAIL SERVICES CENTER
RALEIGH NC 27699–1555
PHONE (919) 707–6690
FAX (919) 250–4151

BRANDON HERRING RESIDENT ENGINEER
VAN JOHNSON DIV. UTILITIES COORDINATOR
LARRY JAMES UTILITIES AGENT
UTILITIES COORDINATOR

2/6/2017
R:\Utilities\Engineering\UBO\Proj\B4771_ut_tsh_U001_psh.dgn
USERNAME