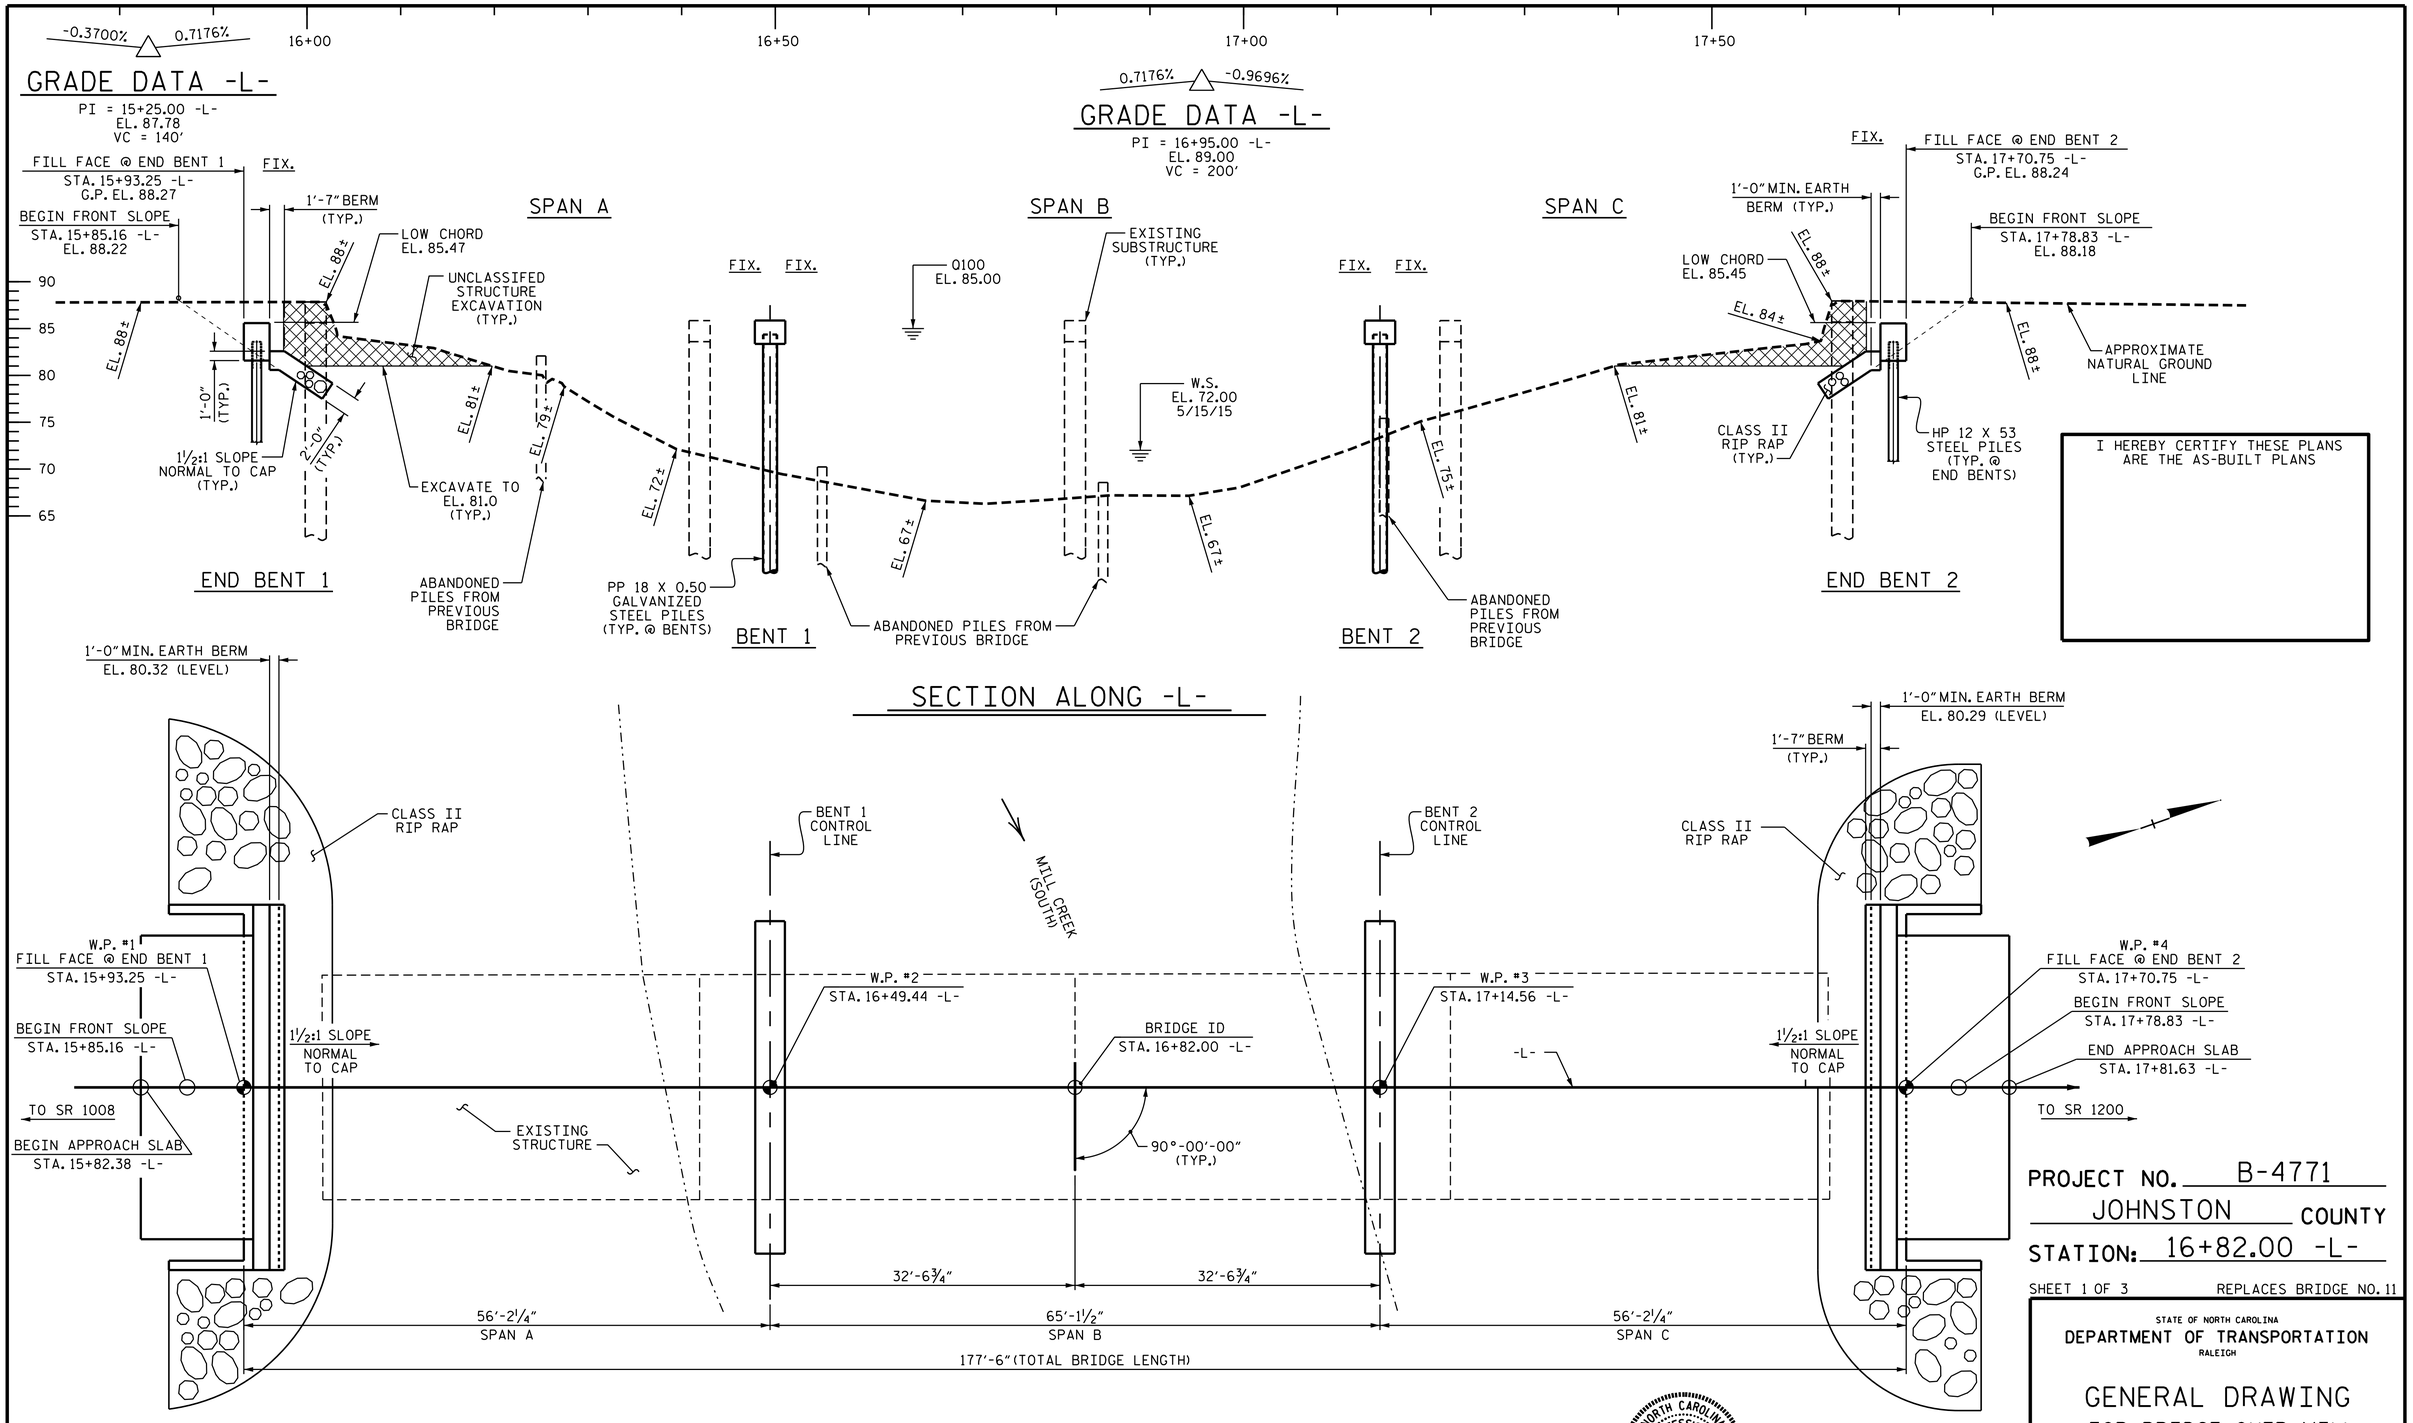

PLAN

PILES NOT SHOWN FOR CLARITY

PROJECT NO. B-4771

JOHNSTON COUNTY

STATION: 16+82.00 -L-

SHEET 1 OF 3 REPLACES BRIDGE NO. 11

STATE OF NORTH CAROLINA
DEPARTMENT OF TRANSPORTATION
RALEIGH

GENERAL DRAWING

FOR BRIDGE OVER MILL CREEK (SOUTH) ON SR 1201 (RICHARDSON BRIDGE RD.) BETWEEN SR 1008 & SR 1200

REVISIONS						SHEET NO.
NO.	BY:	DATE:	NO.	BY:	DATE:	S-1
1			3			TOTAL SHEETS
2			4			20

NORTH CAROLINA PROFESSIONAL SEAL 21271 ENGINEER GREGORY W. DICKEY

DocuSigned by: Greg Dickey 884E46B8CE5B4B6...
3/15/2017

DOCUMENT NOT CONSIDERED FINAL UNLESS ALL SIGNATURES COMPLETED

DRAWN BY :	J. P. ADAMS	DATE :	6/2016
CHECKED BY :	W. F. PARKER	DATE :	6/2016
DESIGN ENGINEER OF RECORD:	P. K. NEWTON	DATE :	1/30/17

08-MAR-2017 16:48
G:\Structures\Plans\FinalPlans\B-4771_SMU_FinalPlans.dgn
pknewton