DocuSign Envelope ID: 196E2B88-D119-4927-B877-8A91A1929379

8/17/99

PROJECT REFERENCE NO.	SHEET NO.
U-3330	4
R/W SHEET NO.	

ROADWAY DESIGN ENGINEER

NORTH CAROLINA PROFESSIONAL SEAL 37265 ENGINEER STEVEN ANTHONY DINKINS
DocuSigned by: 4/5/2017

HYDRAULICS ENGINEER

NORTH CAROLINA PROFESSIONAL SEAL 22884 Engineer DAVID P. BOOKER
DocuSigned by: 4/5/2017

DOCUMENT NOT CONSIDERED FINAL UNLESS ALL SIGNATURES COMPLETED

TRAFFIC DIAGRAM

ADT 2017 / ADT 2037		OLD MILL RD	6,800 / 8,300
25,600 / 31,300	1,800 / 2,100		3,350 / 4,100
–L–			25,800 / 31,500 –L–
US 301 BYPASS			
	2,100 / 2,500		700 / 900
		MAY DR	4,500 / 5,500

NAD 83/95

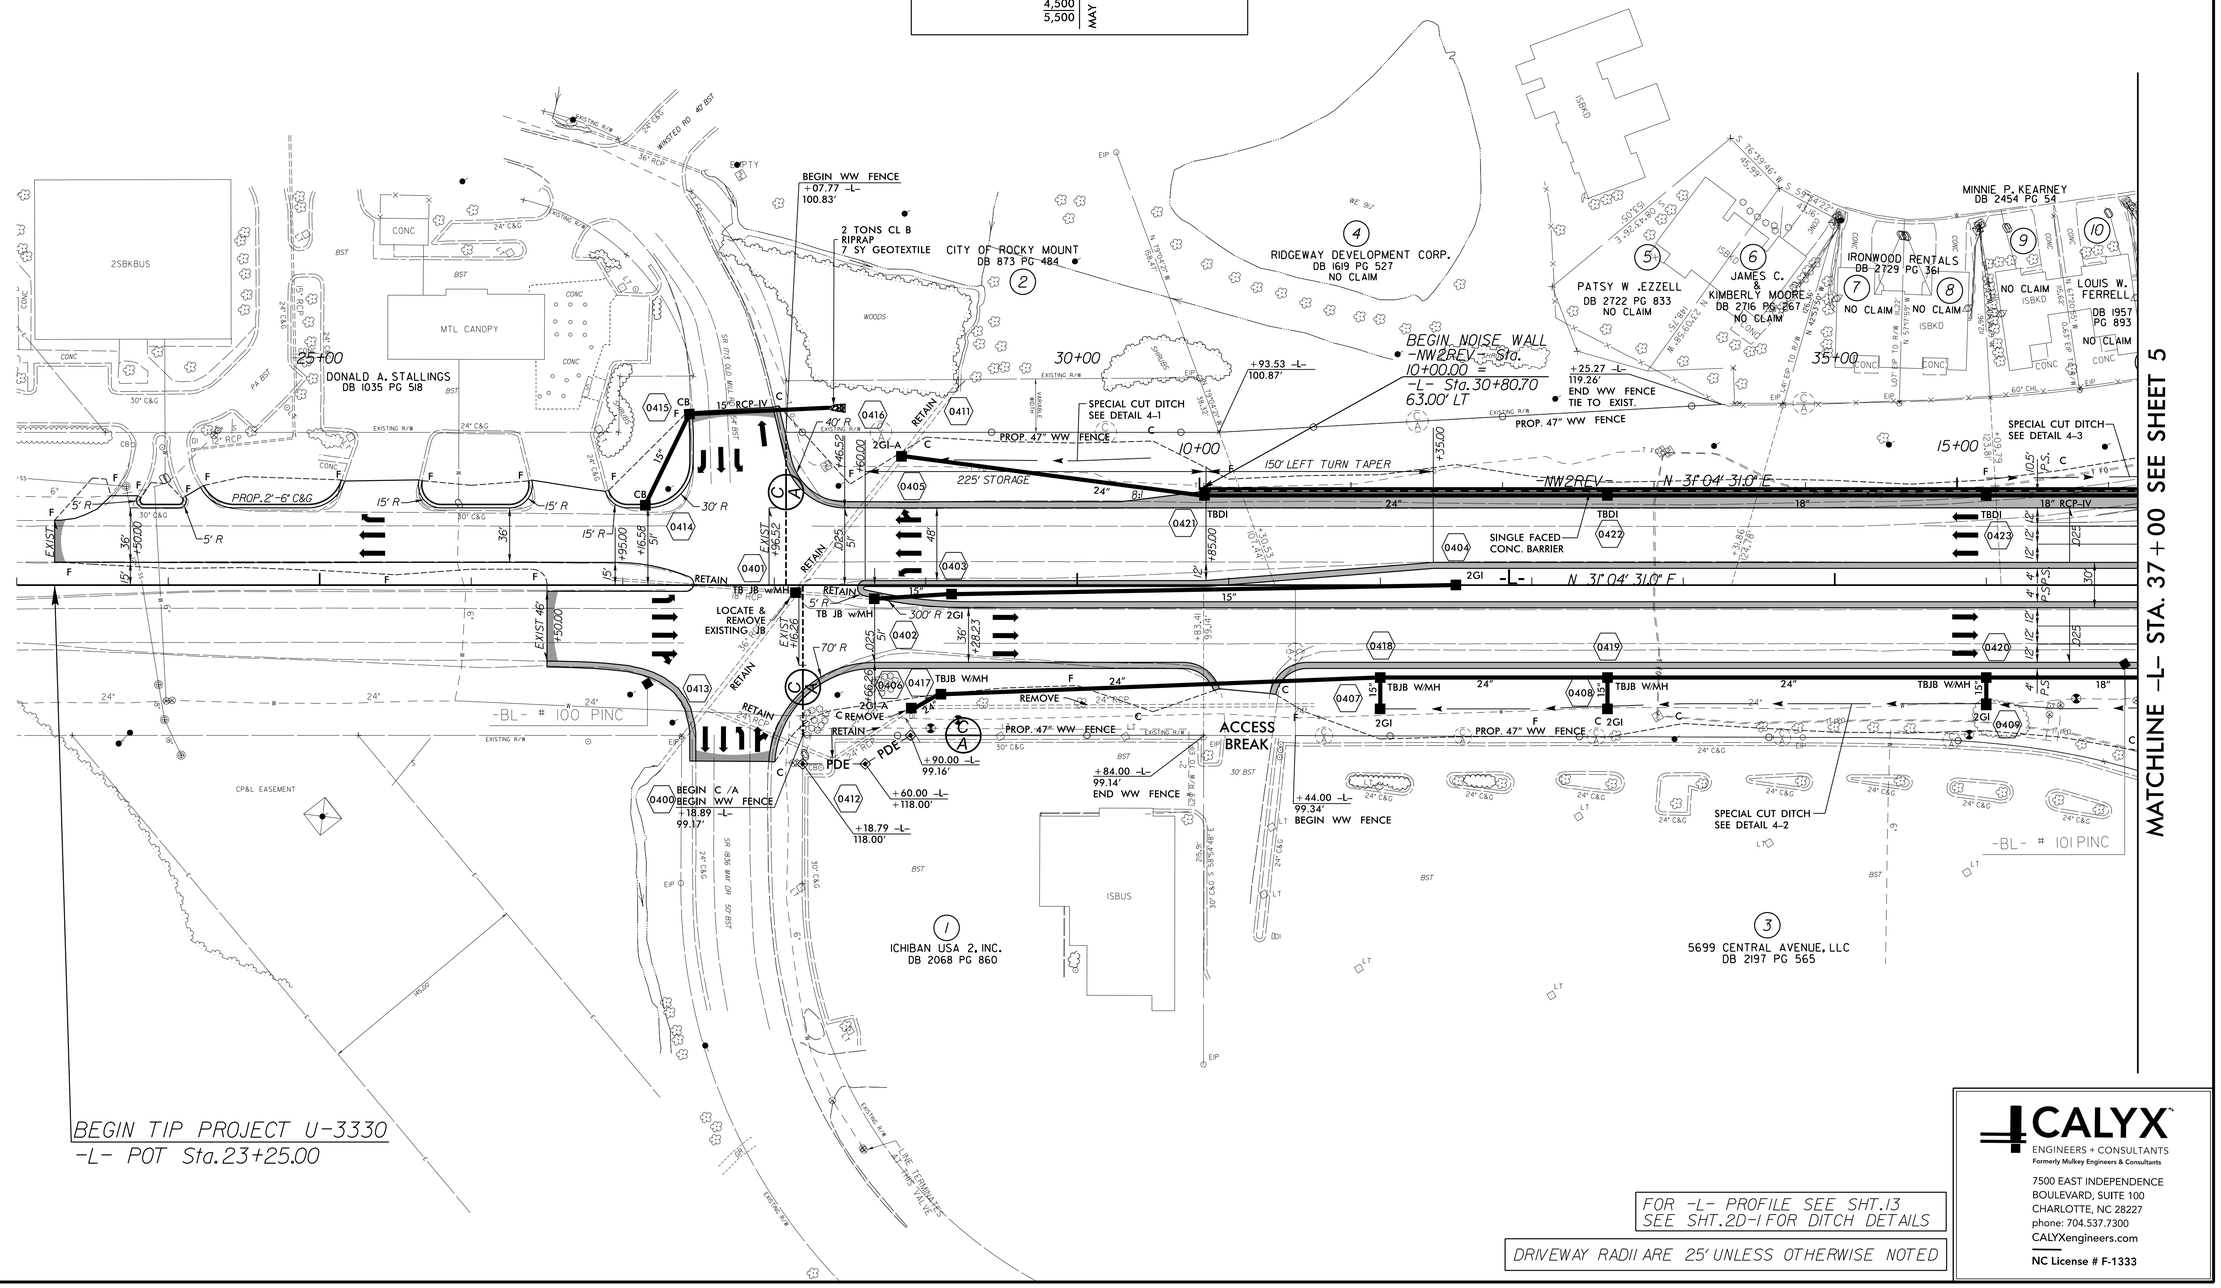

FOR –L– PROFILE SEE SHT.13
SEE SHT.2D-1 FOR DITCH DETAILS

DRIVEWAY RADII ARE 25' UNLESS OTHERWISE NOTED

CALYX ENGINEERS + CONSULTANTS
Formerly Mulkey Engineers & Consultants
7500 EAST INDEPENDENCE BOULEVARD, SUITE 100
CHARLOTTE, NC 28227
phone: 704.537.7300
CALYXengineers.com
NC License # F-1333

4/5/2017
R:\Ridgeway\Proj\U3330_RDY_PSH_04.dgn
kevis