DocuSign Envelope ID: EC95DB80-35BB-416D-8956-3DD09960C560

TIP NO.	SHEET NO.
U-3330	PMP-2

APPROVED: DocuSigned by: J.W. Woolard, Jr. BBC02F49E95C4EC...

DATE: 3/7/2017

SEAL

NORTH CAROLINA PROFESSIONAL SEAL 19862 ENGINEER J.W. WOOLARD JR.

DOCUMENT NOT CONSIDERED FINAL UNLESS ALL SIGNATURES COMPLETED

Stantec

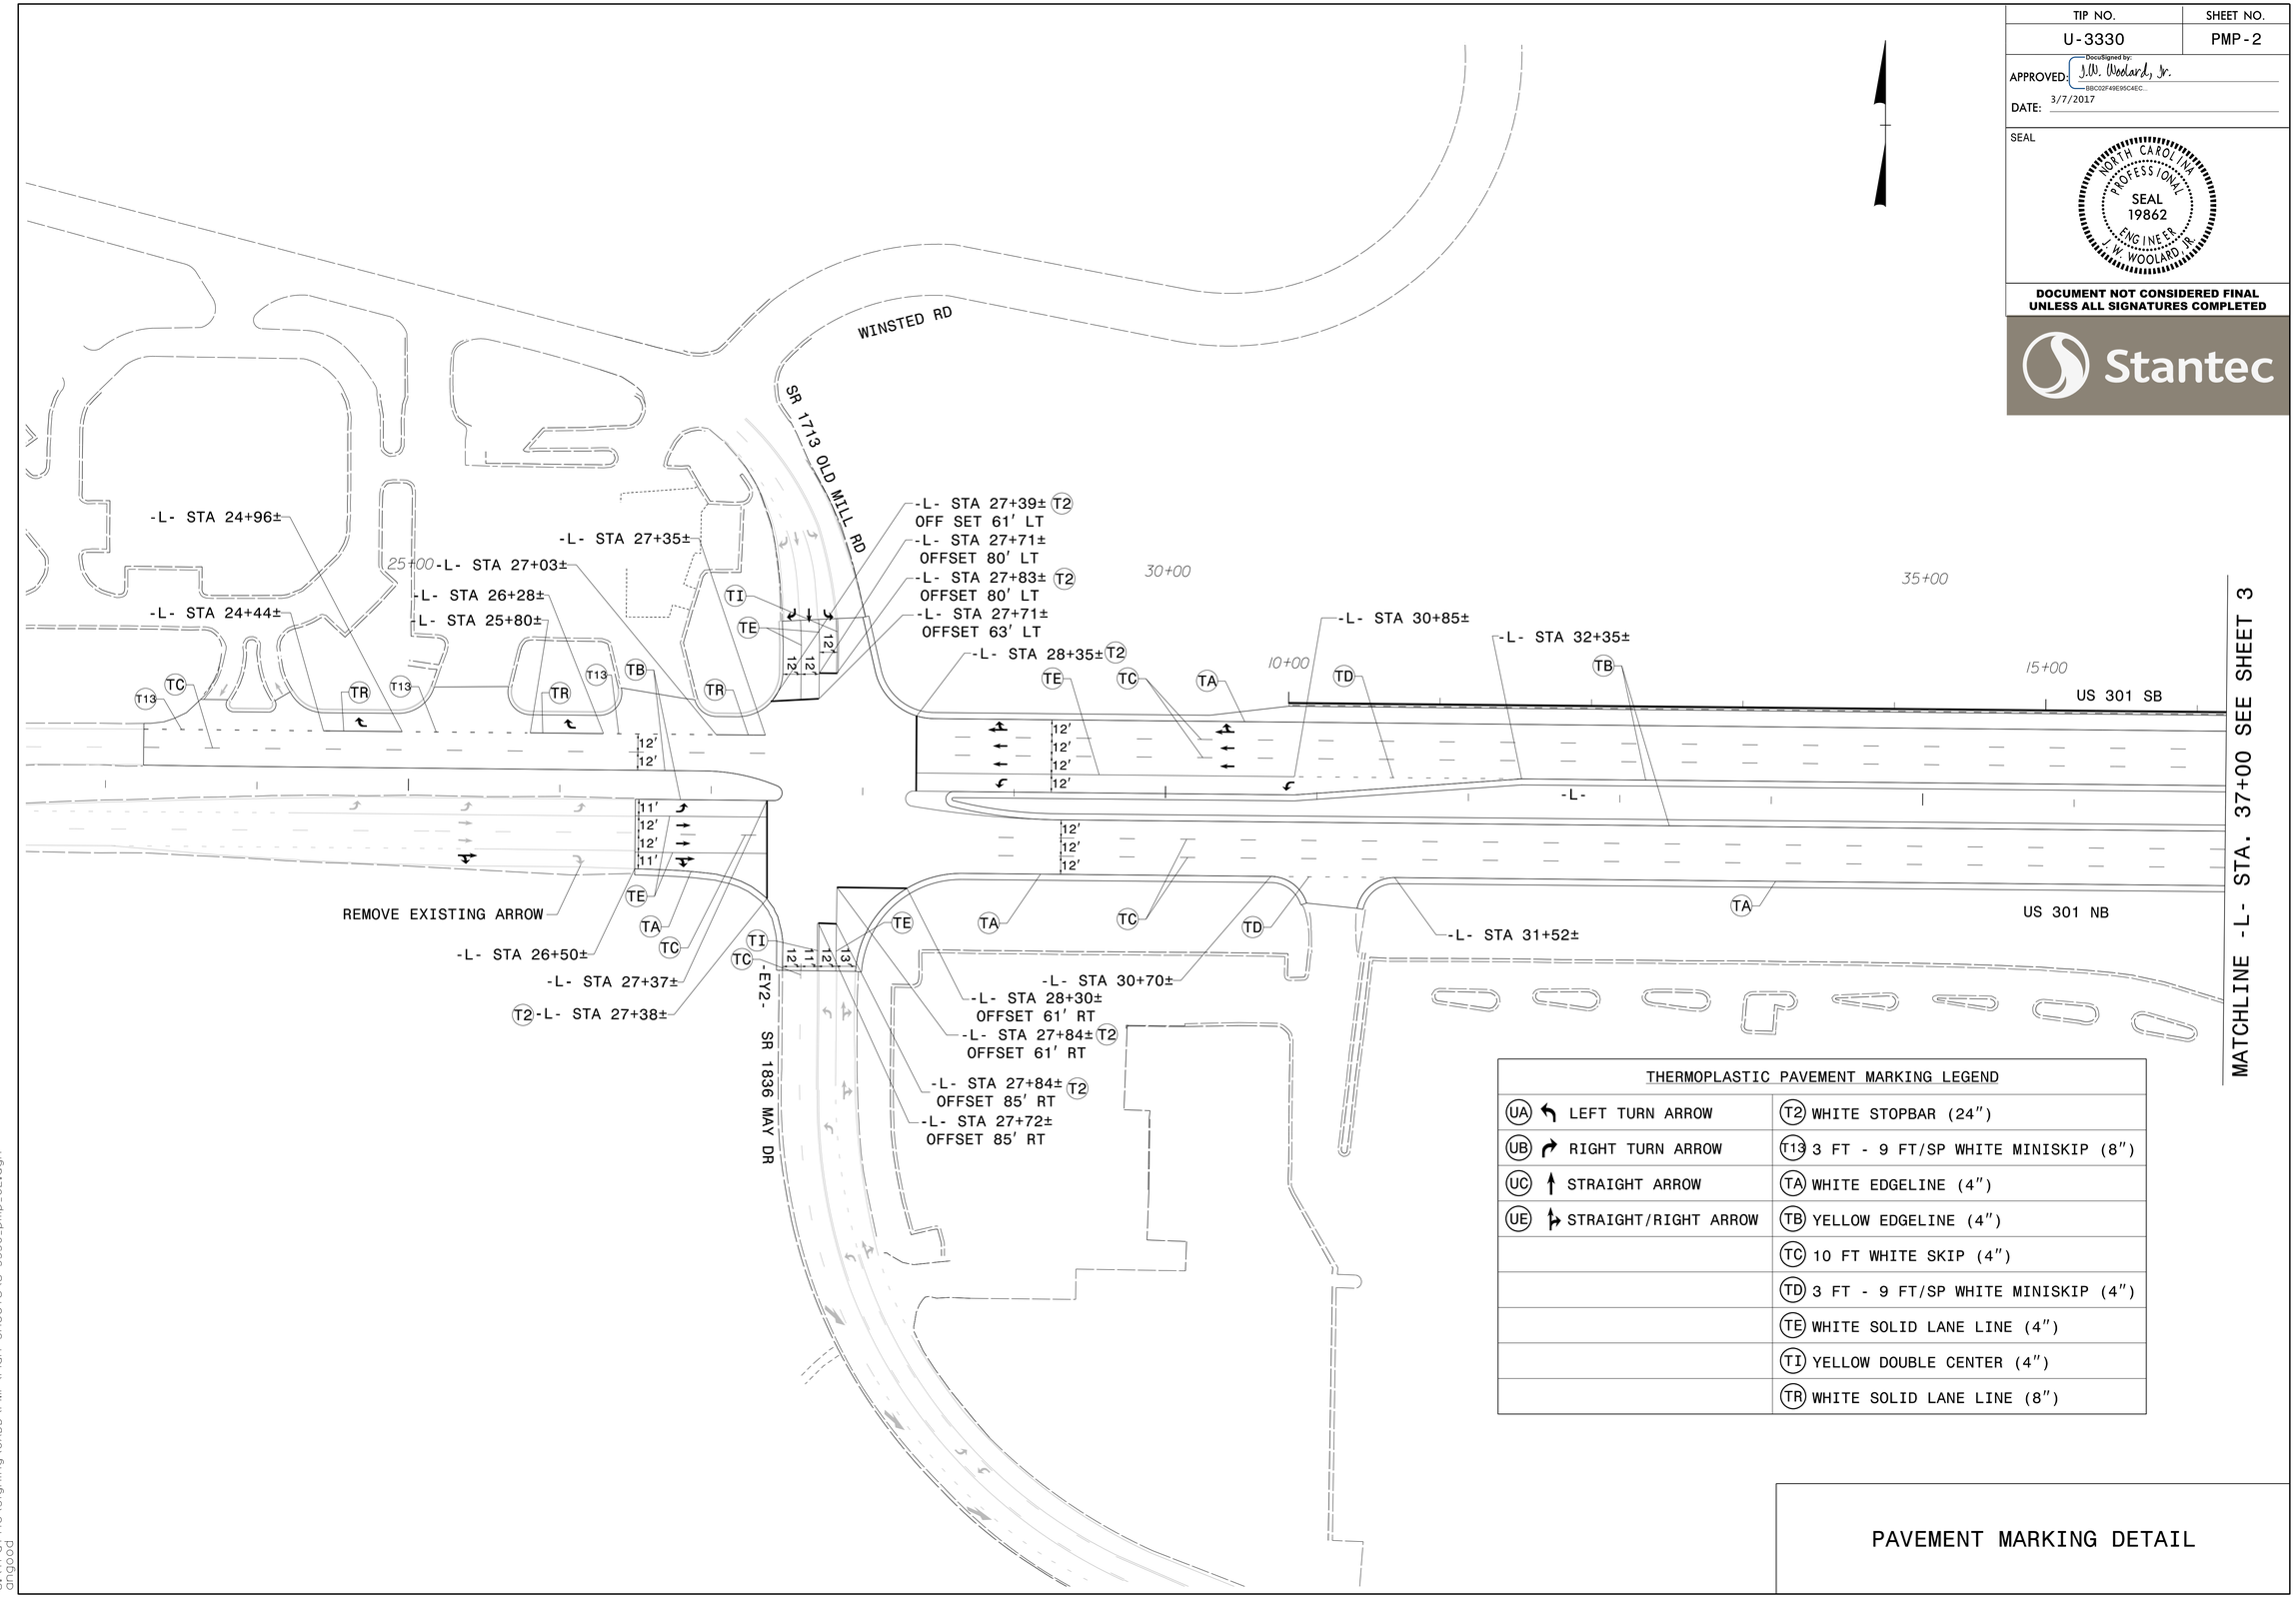

THERMOPLASTIC PAVEMENT MARKING LEGEND	
UA LEFT TURN ARROW	T2 WHITE STOPBAR (24″)
UB RIGHT TURN ARROW	T13 3 FT - 9 FT/SP WHITE MINISKIP (8″)
UC STRAIGHT ARROW	TA WHITE EDGELINE (4″)
UE STRAIGHT/RIGHT ARROW	TB YELLOW EDGELINE (4″)
	TC 10 FT WHITE SKIP (4″)
	TD 3 FT - 9 FT/SP WHITE MINISKIP (4″)
	TE WHITE SOLID LANE LINE (4″)
	TI YELLOW DOUBLE CENTER (4″)
	TR WHITE SOLID LANE LINE (8″)

PAVEMENT MARKING DETAIL

3/7/2017
U:\Traffic\Signing\CADD\PMP\Plan Sheets\U-3330_pmp_02.dgn
angood