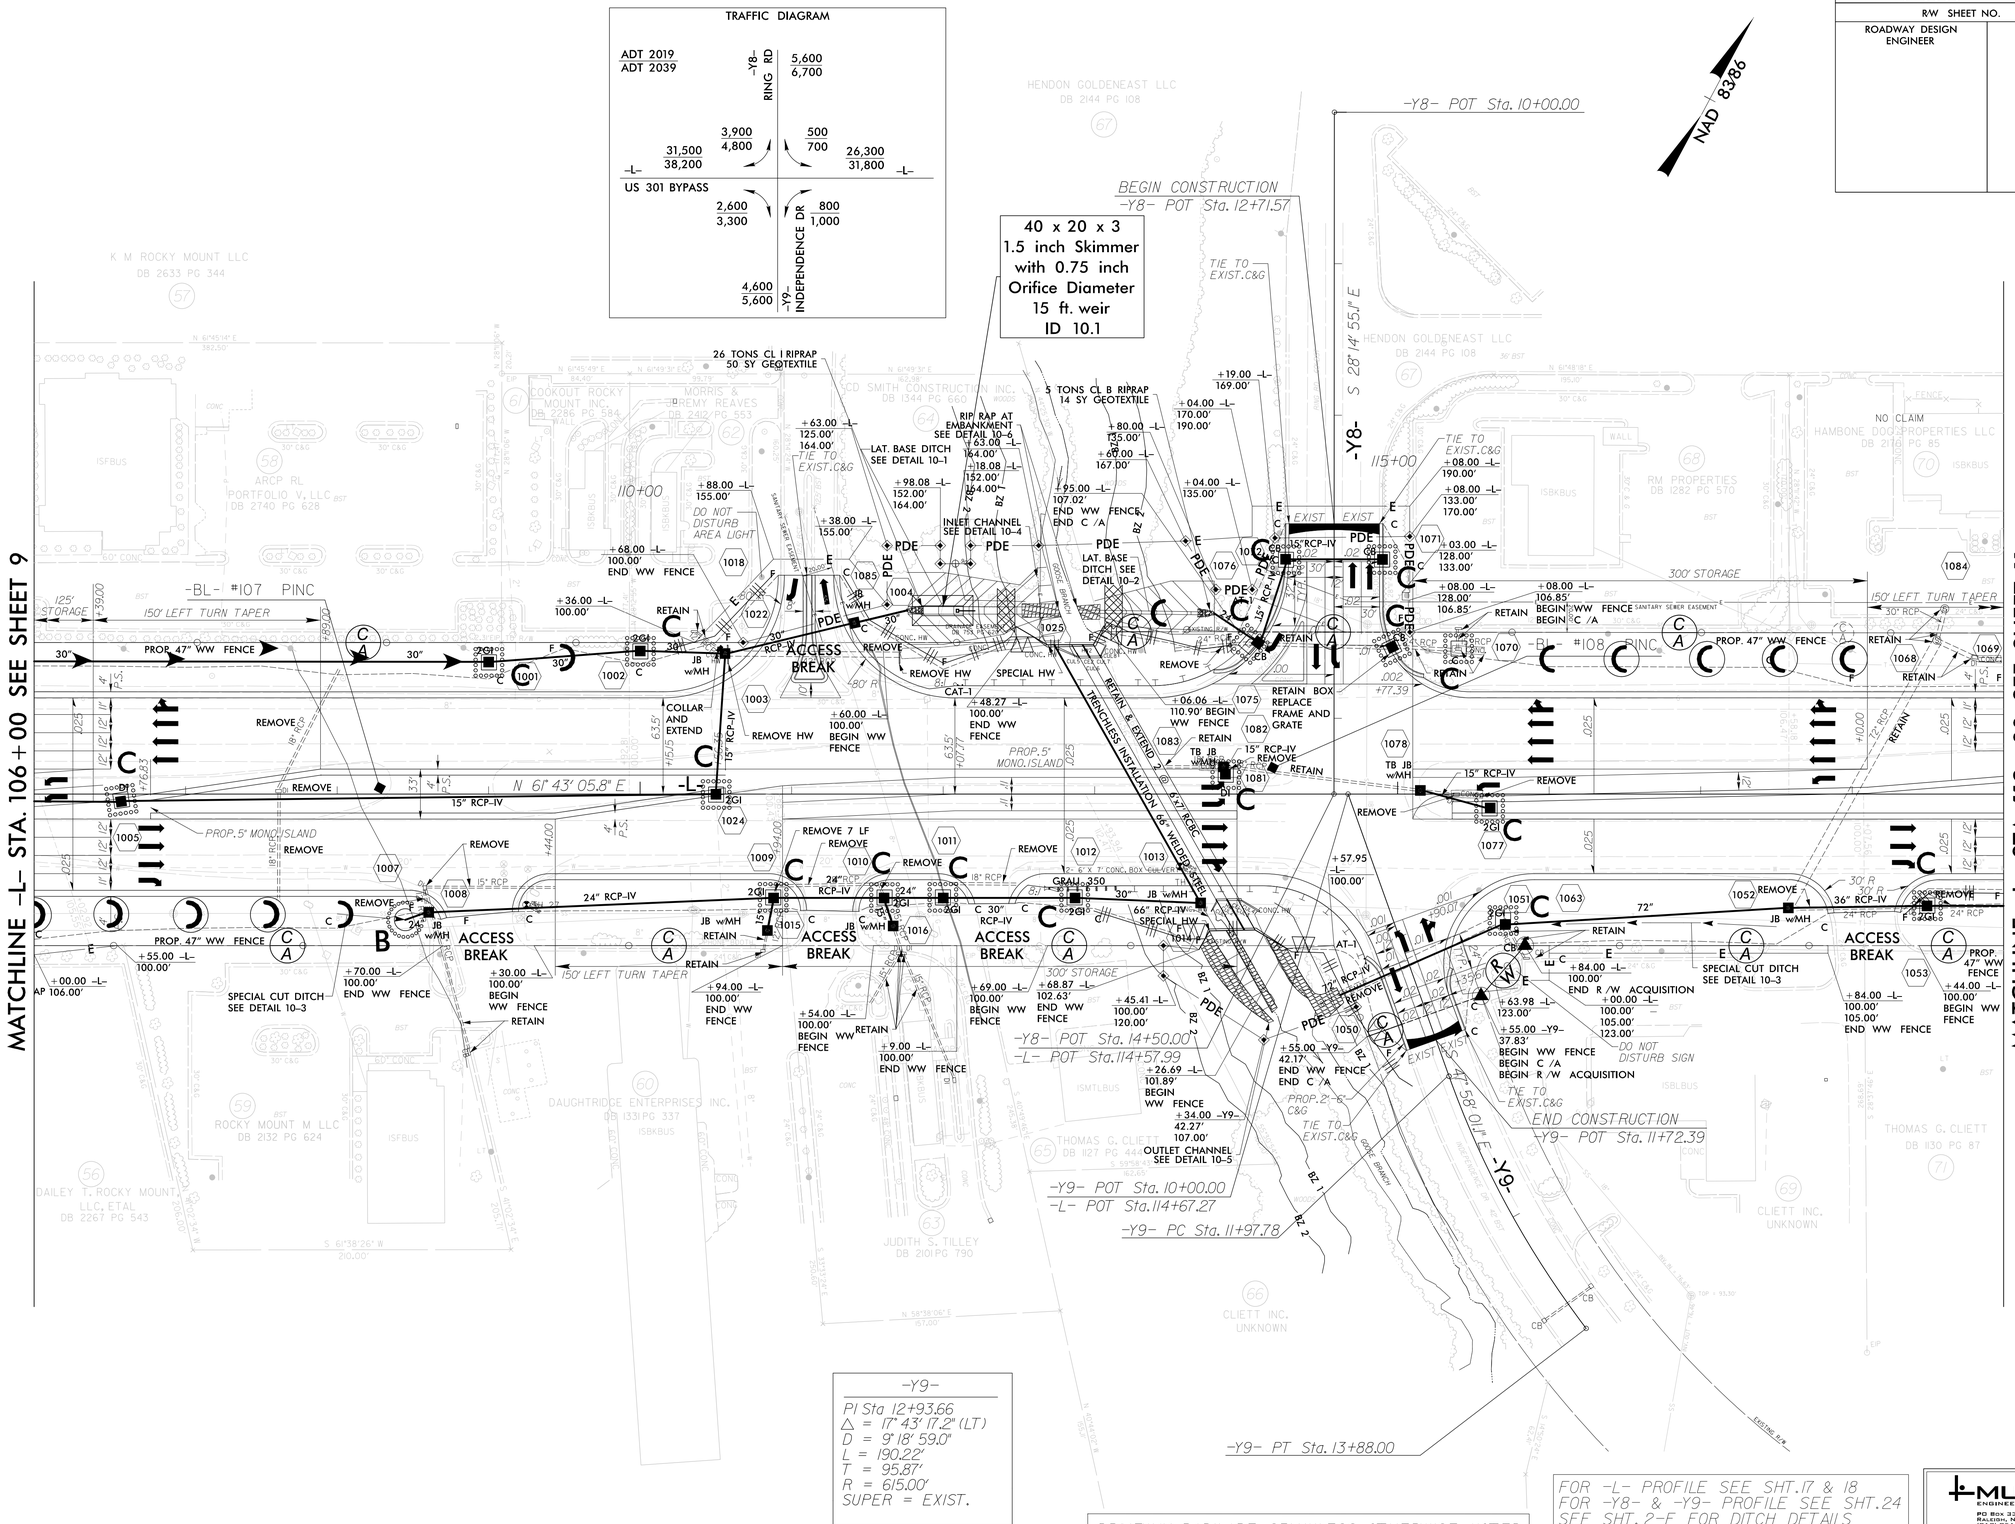PROJECT REFERENCE NO.	SHEET NO.
U-3330	EC-20/CONST.10
R/W SHEET NO.	
ROADWAY DESIGN ENGINEER	HYDRAULICS ENGINEER