DocuSign Envelope ID: F331D9B6-081C-4FF5-8ECB-149235145359

Project No.	Sheet No.
U–3330	Sig. 1.0

STATE OF NORTH CAROLINA
DIVISION OF HIGHWAYS

NASH COUNTY

LOCATION: ROCKY MOUNT – US 301 BYPASS FROM SR 1836 (MAY DRIVE) TO NC 43–48 (BENVENUE ROAD) INTERCHANGE

TYPE OF WORK: TRAFFIC SIGNALS & ITS FIBER OPTIC CABLE ROUTING AND CCTV CAMERAS

TIP PROJECT: U–3330

CONTRACT:

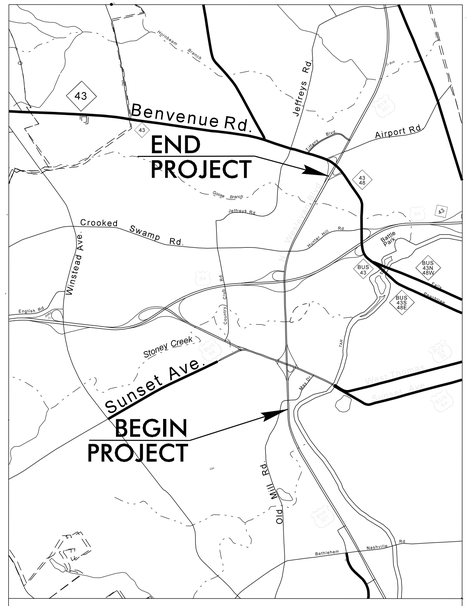

VICINITY MAP

NORTH CAROLINA PROFESSIONAL SEAL 025892 ENGINEER MELISSA B. TOTH

DocuSigned by: Melissa B. Toth D86DCF8E04D04AF... 1/30/2017

NAD 83/95

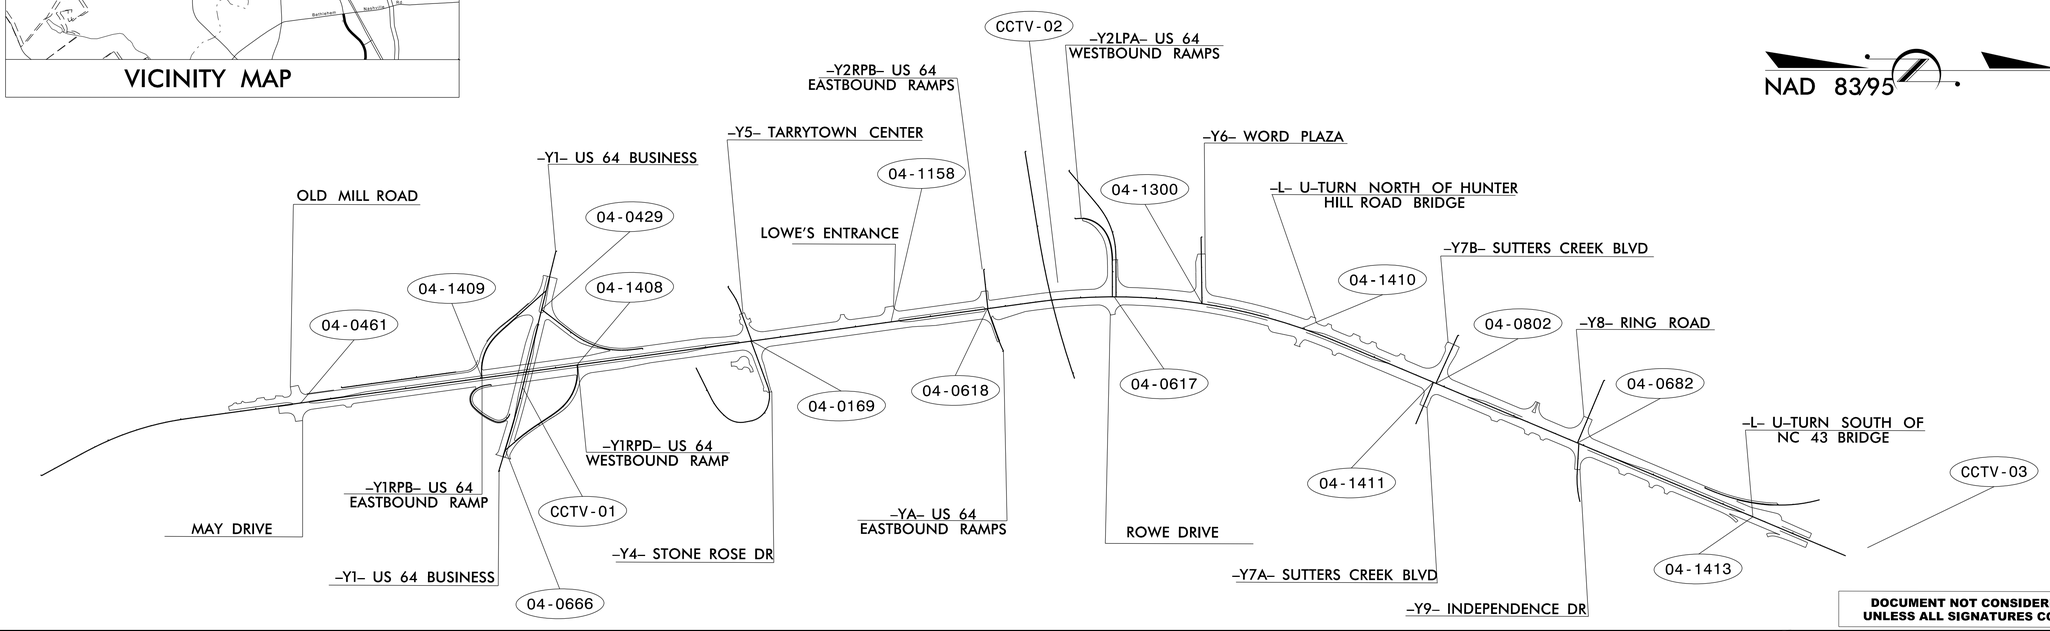

DOCUMENT NOT CONSIDERED FINAL UNLESS ALL SIGNATURES COMPLETED

Index of Plans

Sheet #	Reference #	Location/Description
Sig. 1.0	--------	Title Sheet
Sig. 2.0 – Sig. 2.4	04–0461 (T1, & Final)	US 301 Bypass (S. Wesleyan Blvd) at SR 1713 (Old Mill Road)/SR 1836 (May Drive)
Sig. 3.0 – Sig. 3.4	04–1409 (T1, & Final)	US 301 Bypass (S. Wesleyan Blvd) at US 64 Business (Sunset Ave) Eastbound Ramps
Sig. 4.0 – Sig. 4.3	04–0666 (T1, T2, Final)	US 64 Business (Sunset Ave) at Irving Street
Sig. 5.0 – Sig. 5.2	04–0429 (Final)	US 64 Business (Sunset Ave) at US 301 Southbound Ramps
Sig. 6.0 – Sig. 6.4	04–1408 (T1 & Final)	US 301 Bypass (N. Wesleyan Blvd) at US 64 Business (Sunset Ave) Westbound Ramps
Sig. 7.0 – Sig. 7.17	04–0169 (T1, T2, T3, T4, T5 & Final)	US 301 Bypass (N. Wesleyan Blvd) at Tarrytown Center /Stone Rose Drive
Sig. 8.0 – Sig. 8.8	04–1158 (T1, T2, T3, & Final)	US 301 Bypass (N. Wesleyan Blvd) at Lowe's Entrance
Sig. 9.0 – Sig. 9.6	04–0618(T1, T2 & Final)	US 301 Bypass (N. Wesleyan Blvd) at US 64 Eastbound Ramps
Sig. 10.0 – Sig. 10.8	04–0617 (T1, T2 & Final)	US 301 Bypass (N. Wesleyan Blvd) at US 64 Westbound Ramps
Sig. 11.0 – Sig. 11.7	04–1300 (T1, T2 & Final)	US 301 Bypass (N. Wesleyan Blvd) at Word Plaza
Sig. 12.0 – Sig. 12.2	04–1410 (Final)	US 301 Bypass (N. Wesleyan Blvd) at U–turn North of Hunter Hill Road Bridge
Sig. 13.0 – Sig. 13.3	04–1411 (T1 & Final)	US 301 Bypass (N. Wesleyan Blvd) at Sutter's Creek Blvd
Sig. 14.0 – Sig. 14.6	04–0802 (T1, T2, & Final)	US 301 Bypass (N. Wesleyan Blvd) at Sutter's Creek Plaza
Sig. 15.0 – Sig. 15.7	04–0682 (T1, T2 & Final)	US 301 Bypass (N. Wesleyan Blvd) at Ring Road/Independence Drive
Sig. 16.0 – Sig. 16.2	04–1413	US 301 Bypass (N. Wesleyan Blvd) at U–turn South of NC 43 (Benvenue Road) Bridge
Sig. M1 – Sig. M8	----------	Metal Pole Details
SCP–1		Signal Communications Plans – Cable Schematic
SCP–2 – SCP–3		Signal Communications Plans – Fiber Optic Ring Schematic Legend
SCP–4 – SCP–6		Signal Communications Plans – Special Details
SCP–7		Signal Communications Plans – Construction Notes and Legend
SCP–8 – SCP–54		Signal Communications Plans – Cable Routing Plans and Fiber Optic Splice Details

Refer to "Roadway Standard Drawings NCDOT" dated January 2012 and "Standard Specifications for Roads and Structures" dated January 2012.

ATKINS 1616 EAST MILLBROOK ROAD, SUITE 160 RALEIGH, NORTH CAROLINA 27609 (919) 876-6888 NCBEES #F-0326

Melissa B. Toth, P.E. – Project Manager
J. Todd Brooks, PE – Design Engineer
H. Alfred Badgett, PE – Design Engineer

ITS & SIGNALS UNIT

Contacts:

Jason Galloway, PE – Eastern Region Signals Engineer
Mohd A. Aslami, P.E. – Signal Management Design Engineer
I. Neil Avery – Signal Communications Project Engineer

Prepared for the Office of:
DIVISION OF HIGHWAYS
TRANSPORTATION MOBILITY AND SAFETY DIVISION
Transportation Mobility and Safety Division · Signal Design Section · State of North Carolina · Department of Transportation

750 N. Greenfield Parkway, Garner, NC 27529

30-JAN-2017 16:56
O:\Transportation\Traffic\Curr\U0052135 U-3330 Signals\U-3330_titlesheet.dgn
ENCAS386 AT LUS29032