DocuSign Envelope ID: 19EFE3E4-D9A3-46BE-857D-6AA023D99106

| PROJECT REFERENCE NO. | SHEET NO. |
|---|---|
| U-3330 | SCP-2 |

RING 7

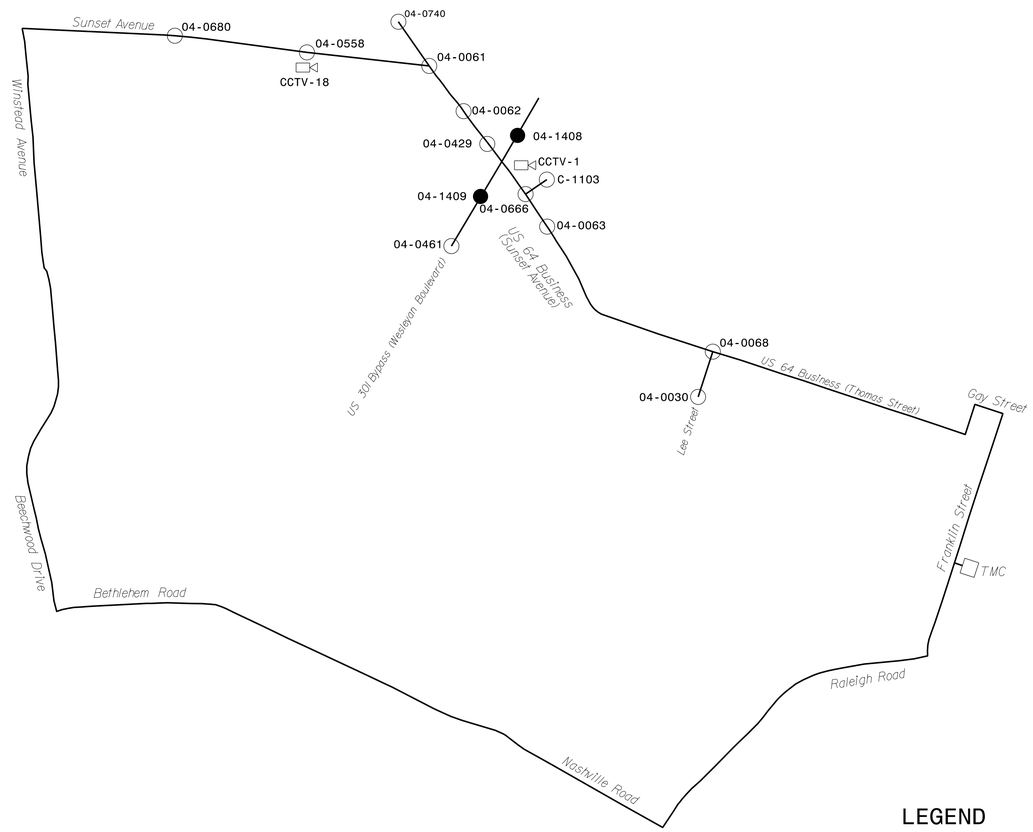


LEGEND

○ EXISTING SIGNALS/CCTV

● PROPOSED SIGNALS/CCTV

ATKINS 5200 SEVENTY SEVEN CENTER DR, SUITE 500
CHARLOTTE, NORTH CAROLINA 28217
(704) 665-4411 NCBEES #F-0326

**DOCUMENT NOT CONSIDERED FINAL UNLESS ALL SIGNATURES COMPLETED**

Prepared for the Offices of:
Transportation Mobility and Safety Division
STATE OF NORTH CAROLINA DEPARTMENT OF TRANSPORTATION
Signal Design Section
750 N.Greenfield Pkwy,Garner,NC 27529

# US 301 Widening
# Fiber Optic Ring Schematic
# (1 of 2)

Division 04 Nash County Rocky Mount

| | | | |
|---|---|---|---|
| PLAN DATE: | November 2016 | REVIEWED BY: | HA Badgett |
| PREPARED BY: | AM Quigley | REVIEWED BY: | JT Brooks |

SCALE: N.T.S.

| REVISIONS | INIT. | DATE |
|---|---|---|
| | | |
| | | |
| | | |

SEAL
NORTH CAROLINA PROFESSIONAL SEAL 019962 ENGINEER HENRY ALFRED BADGETT III

DocuSigned by: Henry Alfred Badgett III 1/30/2017
SIGNATURE DATE

CADD Filename: SCP-2.dgn

30-JAN-2017 15:53
02*Transportation*Traffic*Curr*100052135 U-3330 Signals*04_Splicing*Permanent*SCP-2.dgn
spat722 AT LUS:40114