DocuSign Envelope ID: AB728DE0-A26B-4FF4-B155-10B4121E2755

5/28/99

20" WATER LINE -WL-2-

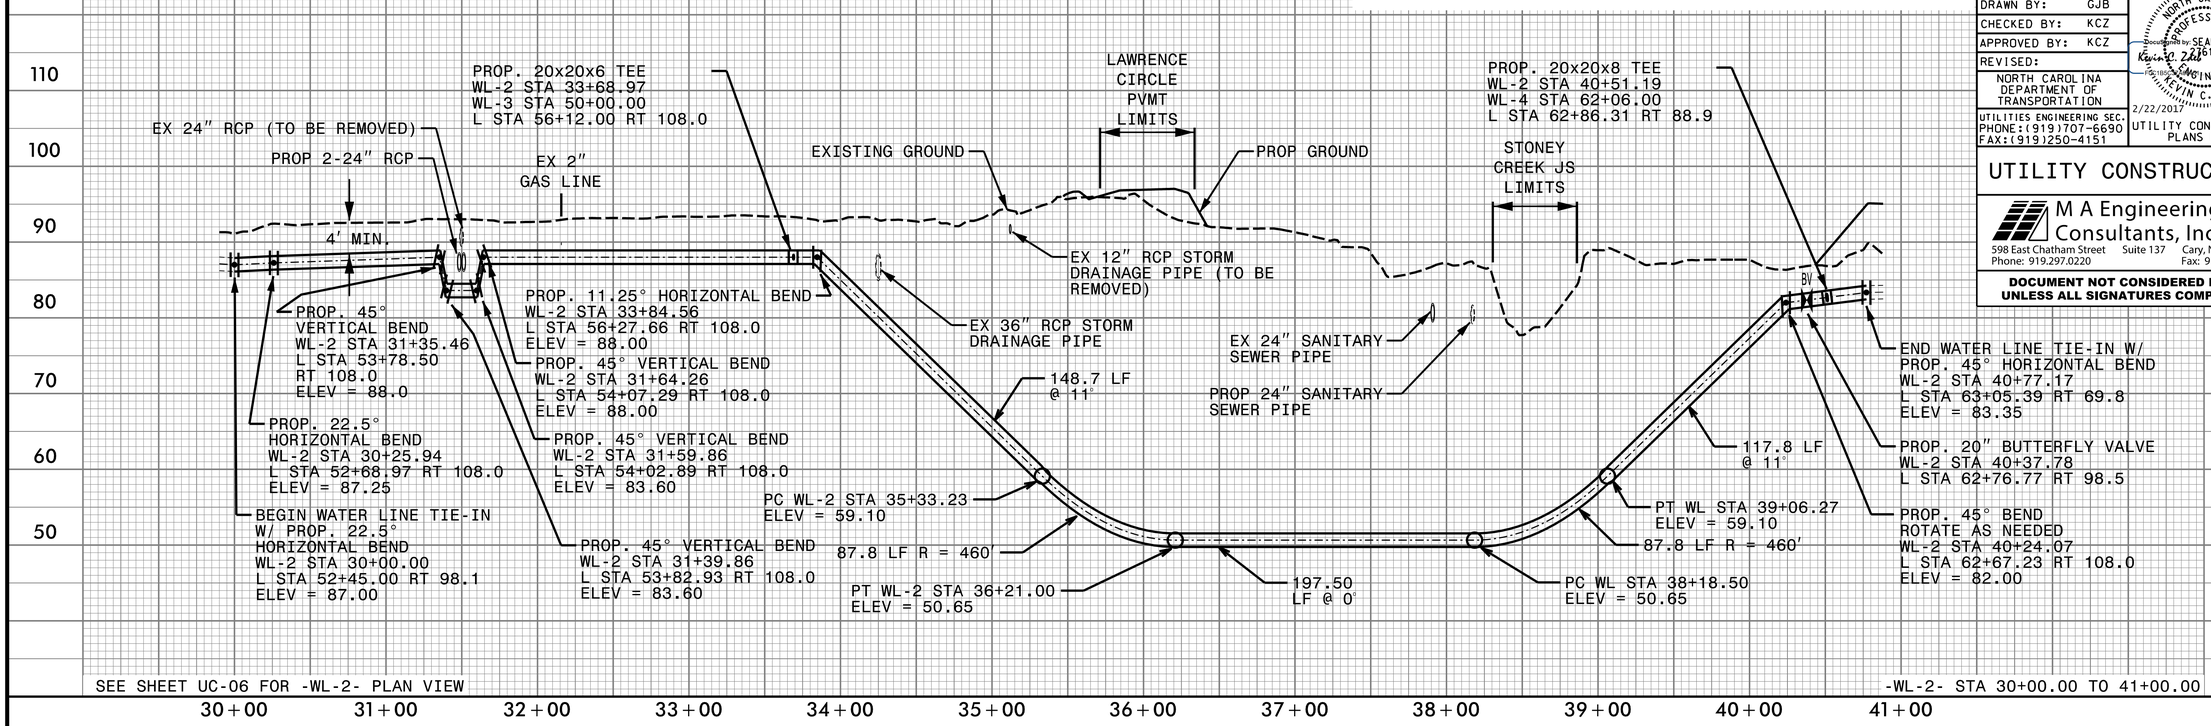

6" WATER LINE -WL-3-

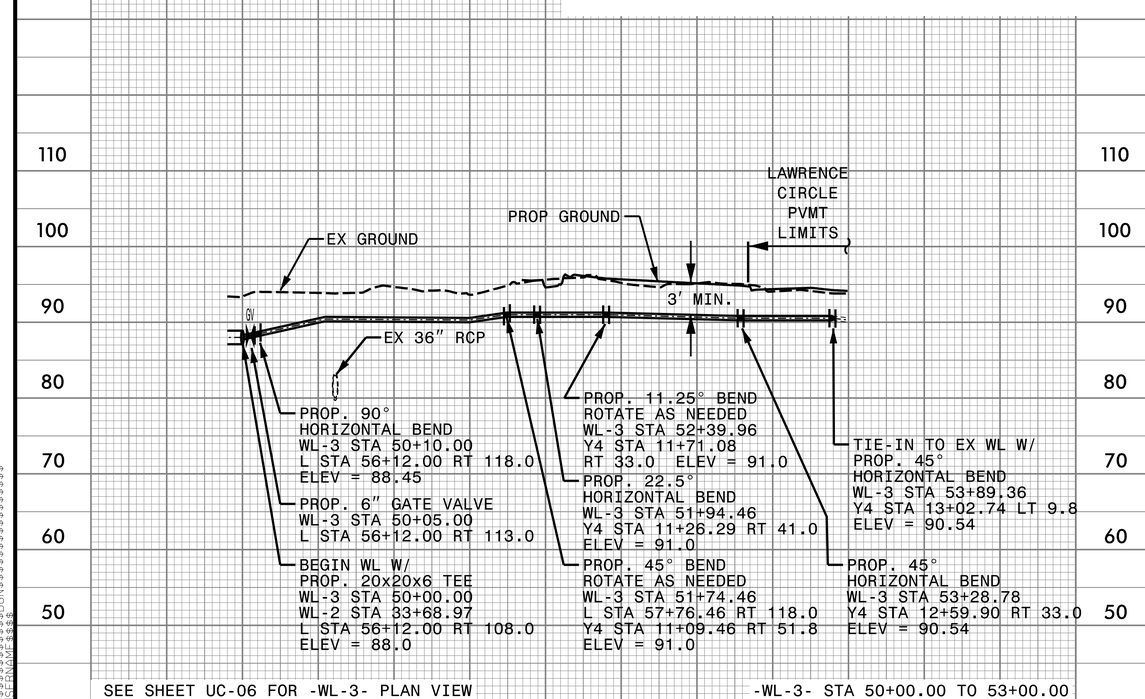

8" WATER LINE -WL-4-

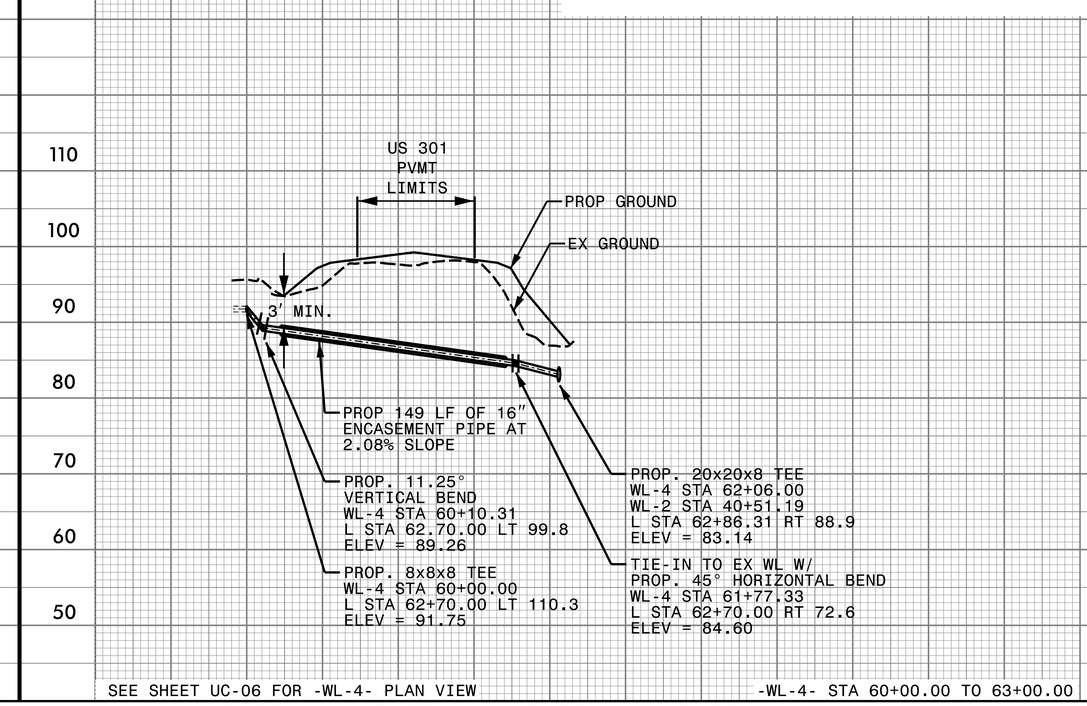

PROJECT REFERENCE NO.	SHEET NO.
U-3330	UC-13

DESIGNED BY: GJB
DRAWN BY: GJB
CHECKED BY: KCZ
APPROVED BY: KCZ
REVISED:

NORTH CAROLINA DEPARTMENT OF TRANSPORTATION

UTILITIES ENGINEERING SEC.
PHONE:(919)707-6690
FAX:(919)250-4151

NORTH CAROLINA PROFESSIONAL SEAL ENGINEER KEVIN C. ZAHN 27611

Docusigned by: SEAL
Kevin C. Zahn
Docusigned by: SIGNATURE
KEVIN C. ZAHN
2/22/2017

UTILITY CONSTRUCTION PLANS ONLY

UTILITY CONSTRUCTION

M A Engineering Consultants, Inc.
NC License: F-0160
598 East Chatham Street Suite 137 Cary, NC 27511
Phone: 919.297.0220 Fax: 919.297.0221

DOCUMENT NOT CONSIDERED FINAL UNLESS ALL SIGNATURES COMPLETED