DocuSign Envelope ID: E8A6BCA4-1322-4696-AAA9-A970B173343B

5/28/99

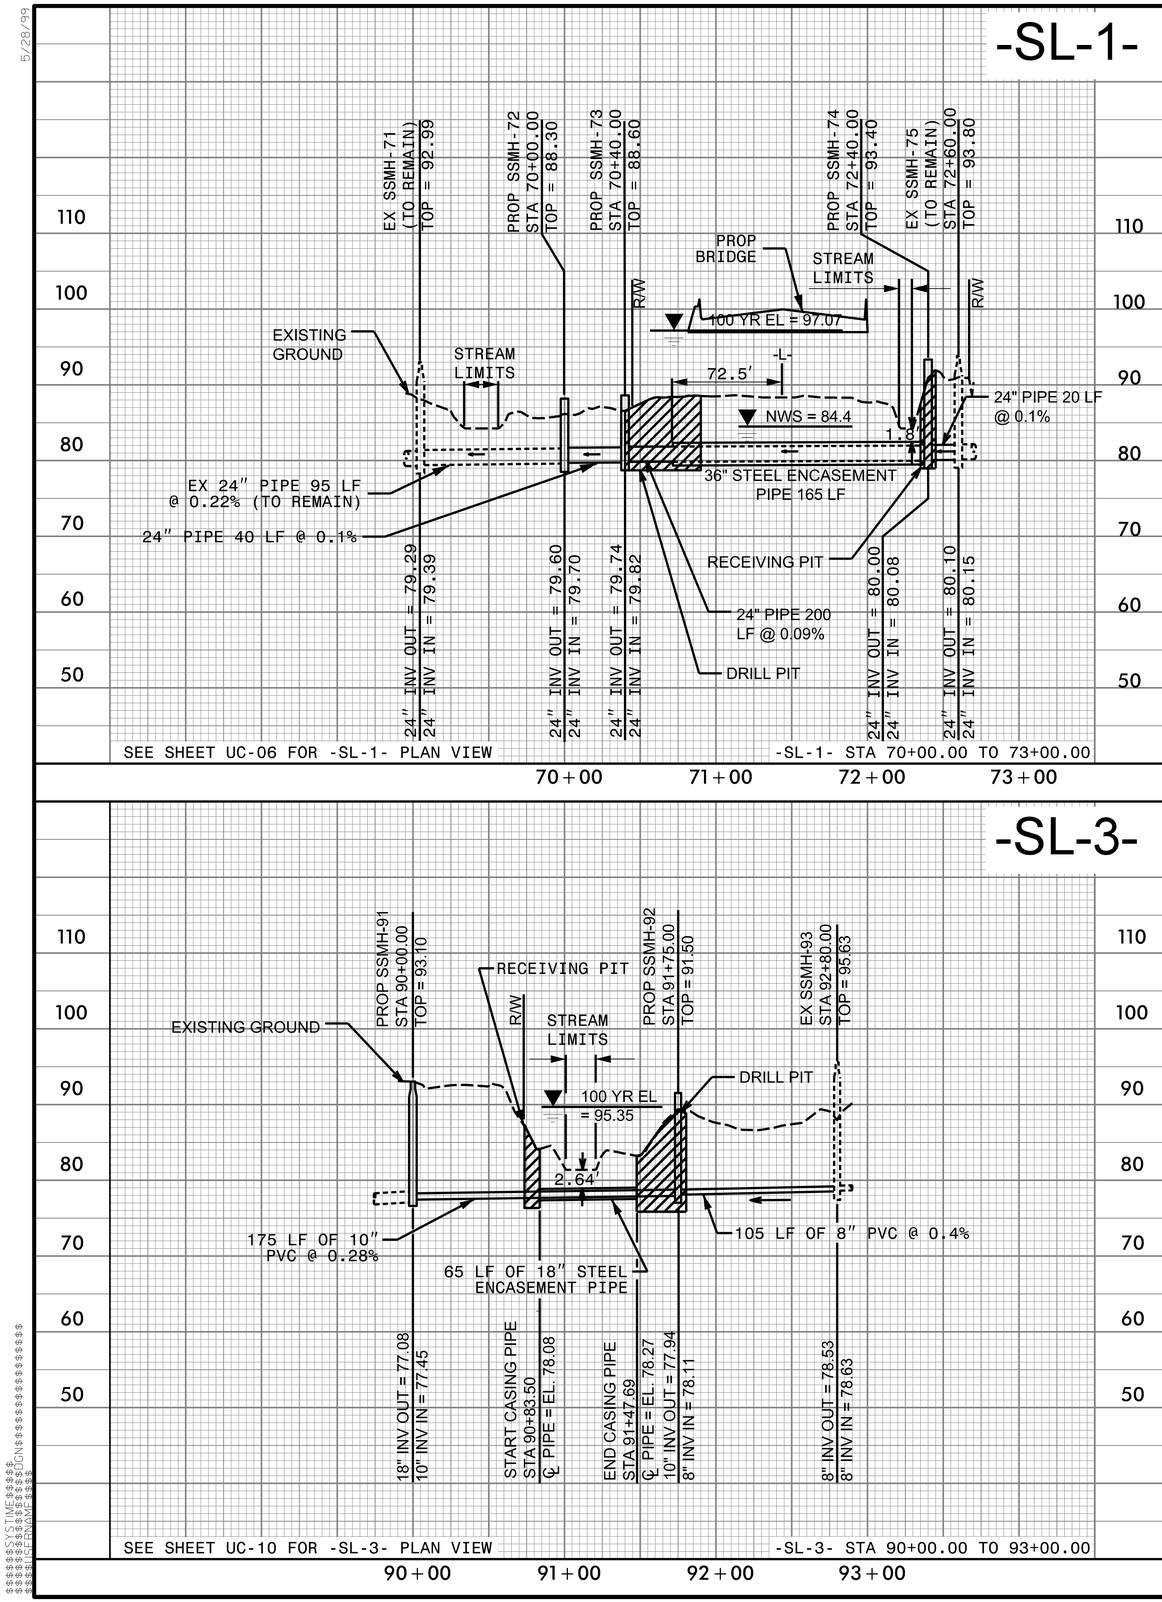

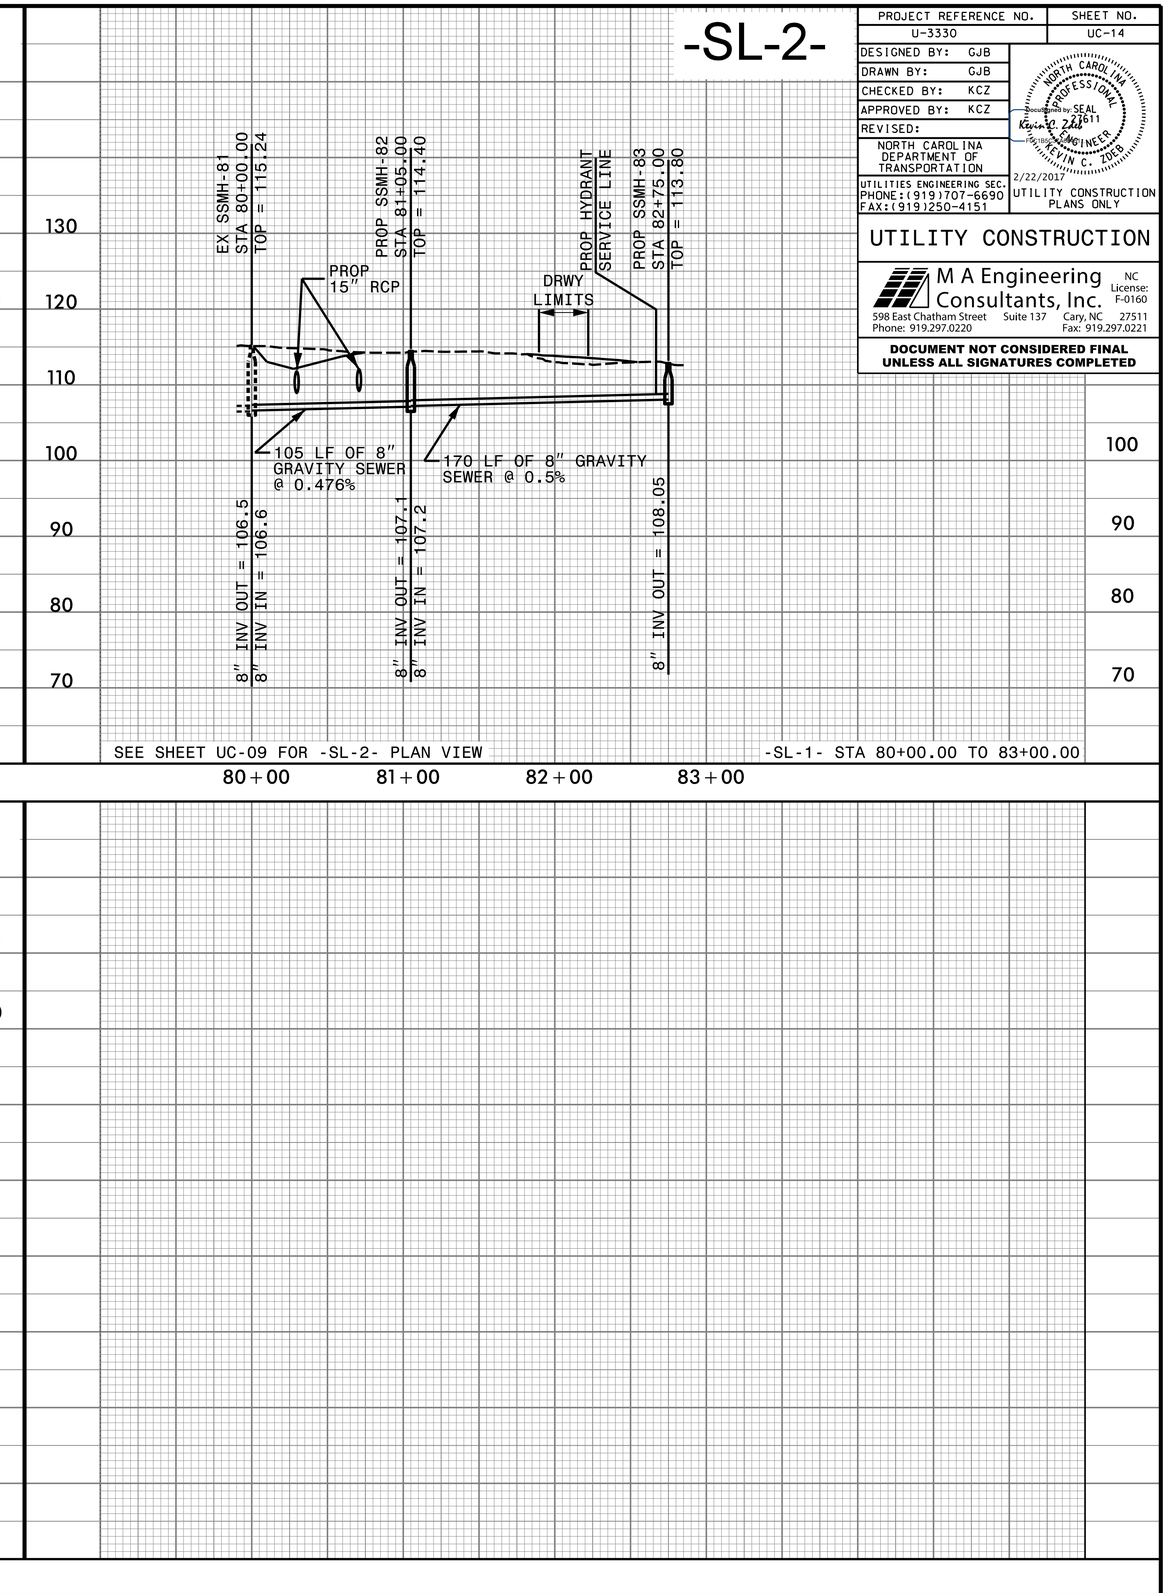

PROJECT REFERENCE NO.	SHEET NO.
U-3330	UC-14

DESIGNED BY: GJB
DRAWN BY: GJB
CHECKED BY: KCZ
APPROVED BY: KCZ
REVISED:

NORTH CAROLINA DEPARTMENT OF TRANSPORTATION
UTILITIES ENGINEERING SEC.
PHONE:(919)707-6690
FAX:(919)250-4151

NORTH CAROLINA PROFESSIONAL SEAL 27611 ENGINEER KEVIN C. ZDEB
Docu Signed by: Kevin C. Zdeb
2/22/2017
UTILITY CONSTRUCTION PLANS ONLY

UTILITY CONSTRUCTION

M A Engineering Consultants, Inc.
NC License: F-0160
598 East Chatham Street Suite 137 Cary, NC 27511
Phone: 919.297.0220 Fax: 919.297.0221

DOCUMENT NOT CONSIDERED FINAL UNLESS ALL SIGNATURES COMPLETED