PROJECT REFERENCE NO.	SHEET NO.
U-3330	UO-3

UTILITIES BY OTHERS

NOTE:
ALL PROPOSED UTILITY WORK SHOWN ON THIS SHEET WILL BE DONE BY OTHERS. NO PAYMENT WILL BE MADE TO THE CONTRACTOR FOR PROPOSED UTILITY WORK SHOWN ON THIS SHEET.

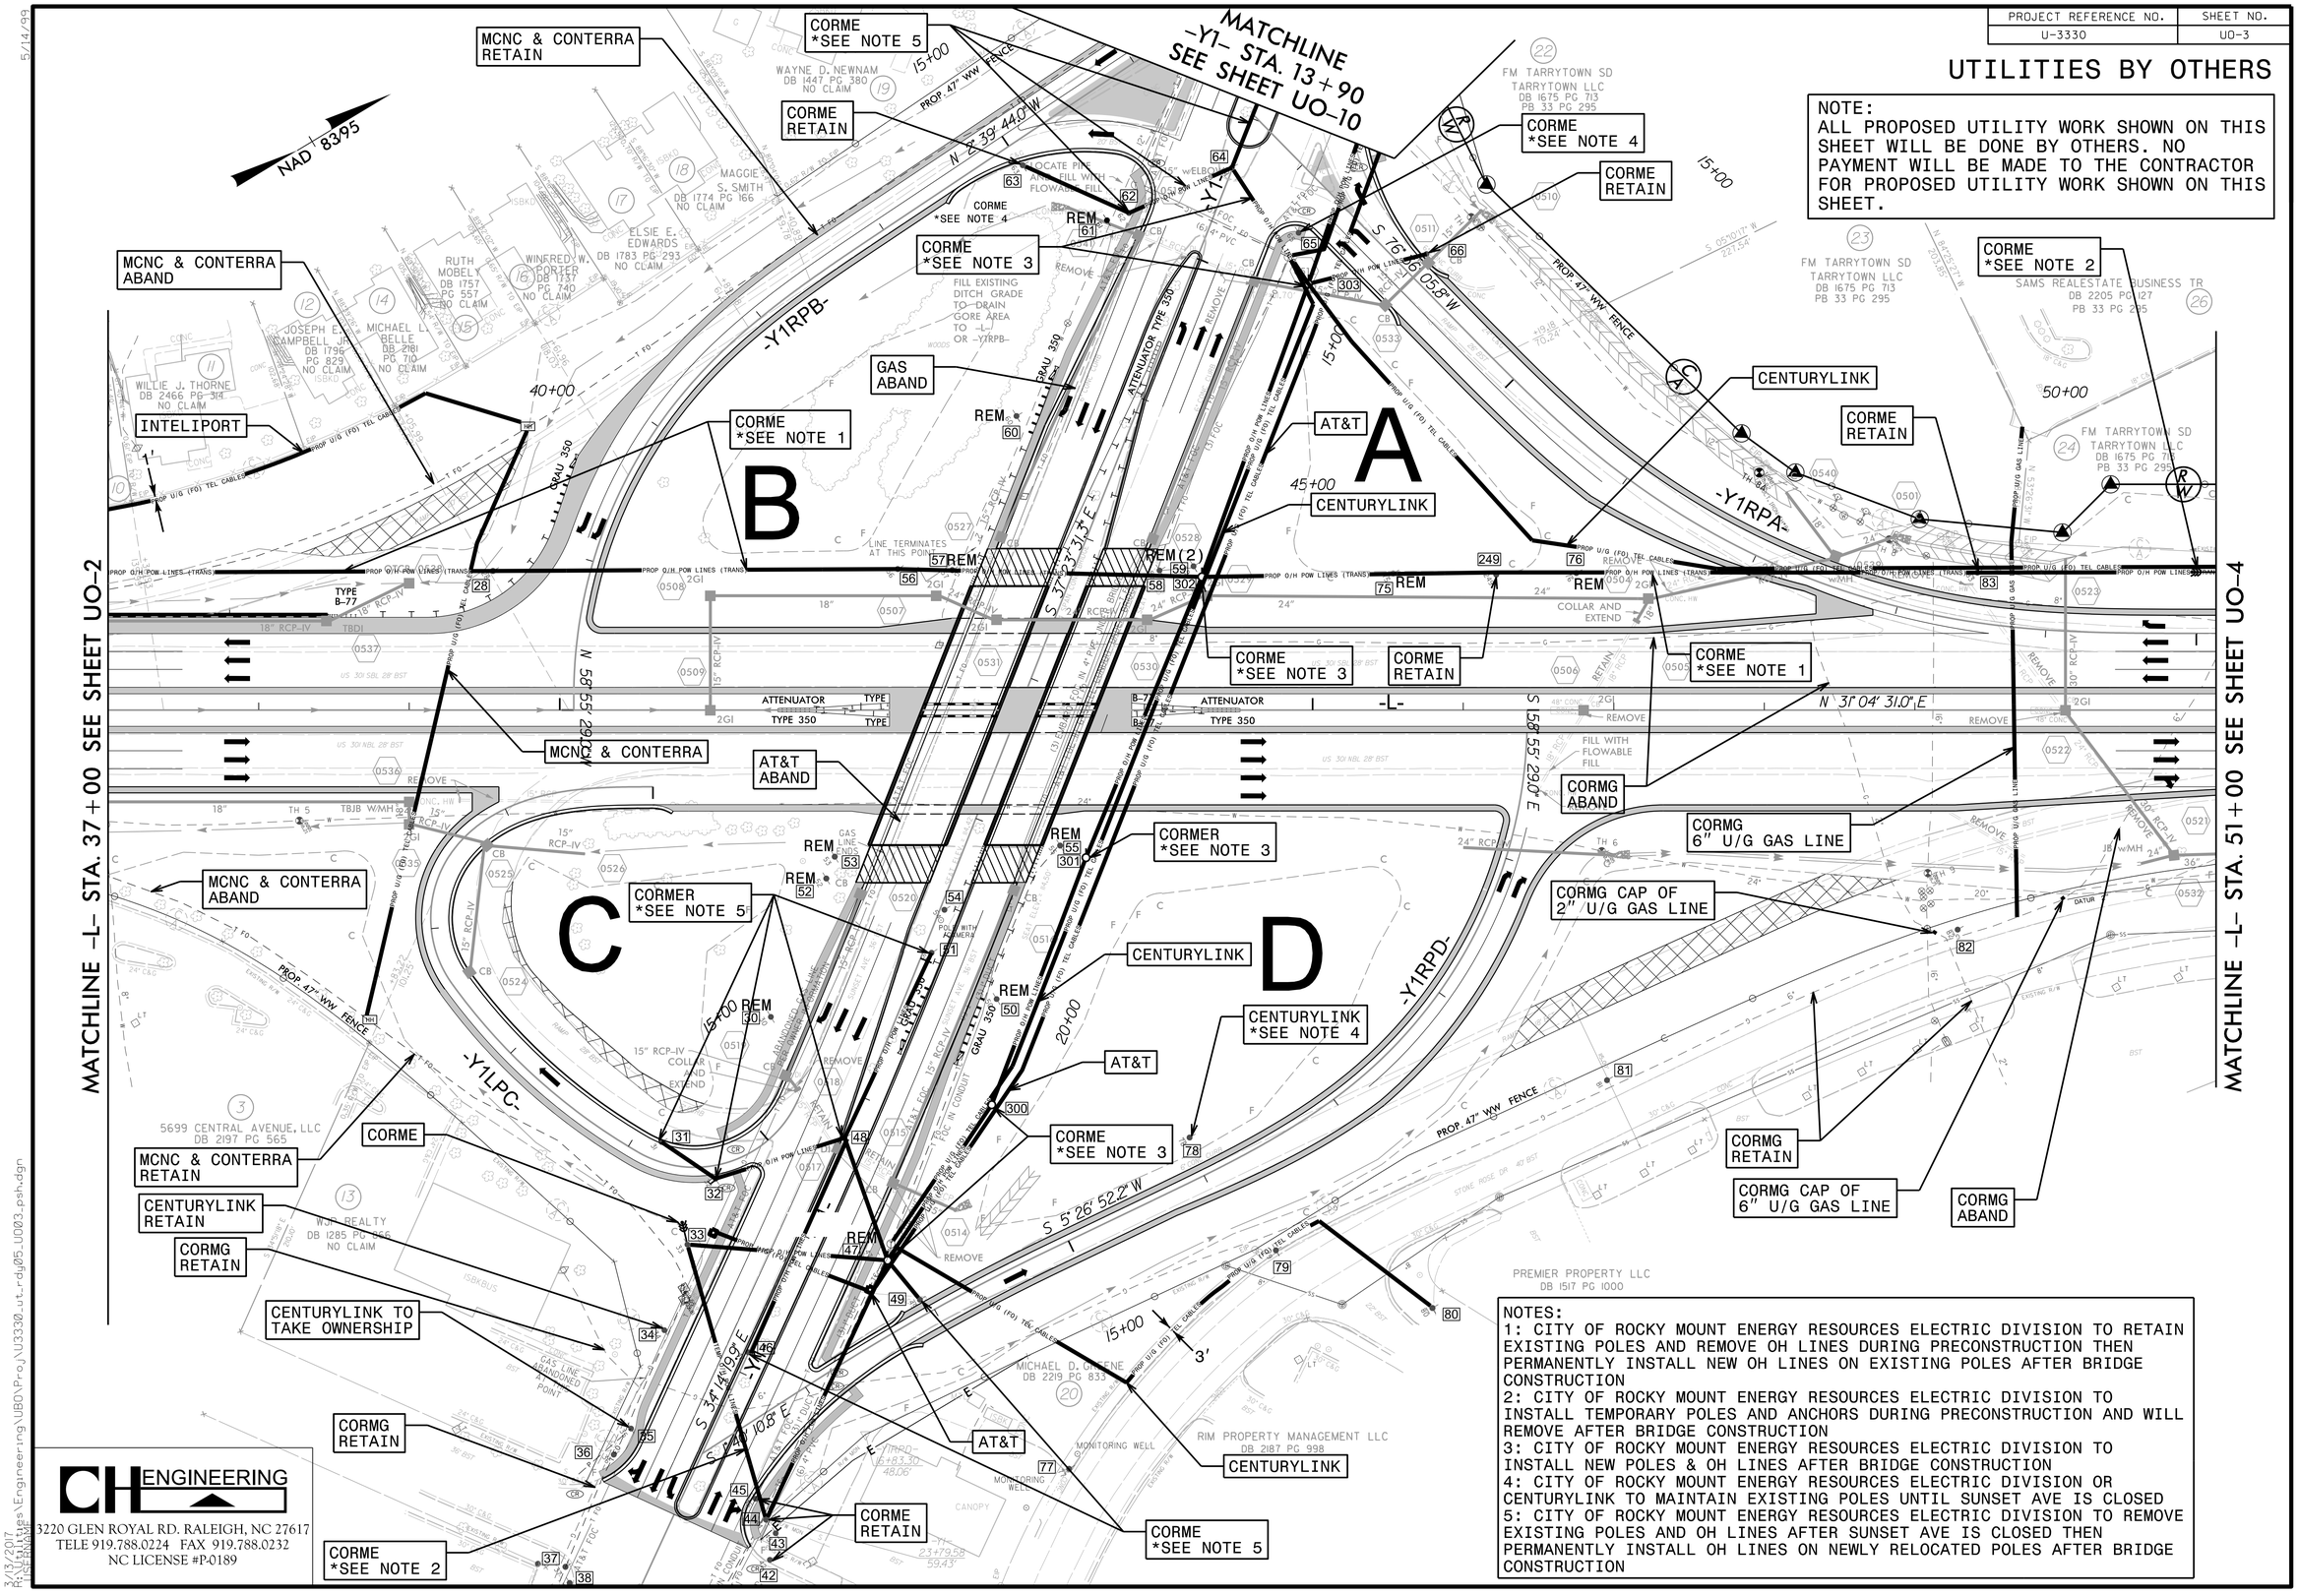

NOTES:
1: CITY OF ROCKY MOUNT ENERGY RESOURCES ELECTRIC DIVISION TO RETAIN EXISTING POLES AND REMOVE OH LINES DURING PRECONSTRUCTION THEN PERMANENTLY INSTALL NEW OH LINES ON EXISTING POLES AFTER BRIDGE CONSTRUCTION
2: CITY OF ROCKY MOUNT ENERGY RESOURCES ELECTRIC DIVISION TO INSTALL TEMPORARY POLES AND ANCHORS DURING PRECONSTRUCTION AND WILL REMOVE AFTER BRIDGE CONSTRUCTION
3: CITY OF ROCKY MOUNT ENERGY RESOURCES ELECTRIC DIVISION TO INSTALL NEW POLES & OH LINES AFTER BRIDGE CONSTRUCTION
4: CITY OF ROCKY MOUNT ENERGY RESOURCES ELECTRIC DIVISION OR CENTURYLINK TO MAINTAIN EXISTING POLES UNTIL SUNSET AVE IS CLOSED
5: CITY OF ROCKY MOUNT ENERGY RESOURCES ELECTRIC DIVISION TO REMOVE EXISTING POLES AND OH LINES AFTER SUNSET AVE IS CLOSED THEN PERMANENTLY INSTALL OH LINES ON NEWLY RELOCATED POLES AFTER BRIDGE CONSTRUCTION

CH ENGINEERING
3220 GLEN ROYAL RD. RALEIGH, NC 27617
TELE 919.788.0224 FAX 919.788.0232
NC LICENSE #P-0189

5/14/99
3/13/2017
R:\Utilities\Engineering\UBOV\Proj\U3330_ut_rdy05_UO03_psh.dgn