TIP PROJECT: U-3330

CONTRACT: C203907

STATE OF NORTH CAROLINA
DIVISION OF HIGHWAYS

NASH COUNTY

STATE	STATE PROJECT REFERENCE NO.	SHEET NO.	TOTAL SHEETS
N.C.	U-3330	1	

STATE PROJ. NO.	F. A. PROJ. NO.	DESCRIPTION
36596.1.2	STP – 0301 (28)	PE
36596.2.FR1	STP – 0301 (28)	R/W
36596.2.FRU1	STP – 0301 (28)	UTIL.
36596.3.4	STP – 0301 (28)	CONST.

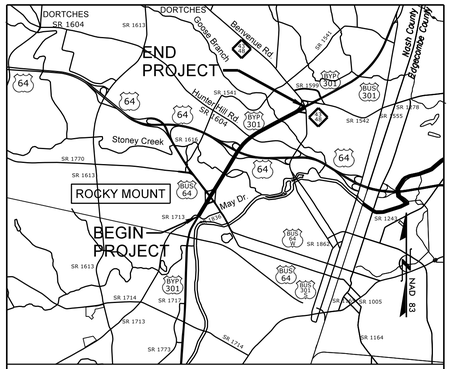

VICINITY MAP

LOCATION: ROCKY MOUNT – US 301 BYPASS FROM SR 1836 (MAY DRIVE) TO NC 43–48 (BENVENUE ROAD) INTERCHANGE

TYPE OF WORK: GRADING, DRAINAGE, PAVING, SIGNALS, NOISE WALL, STRUCTURES, AND CULVERT

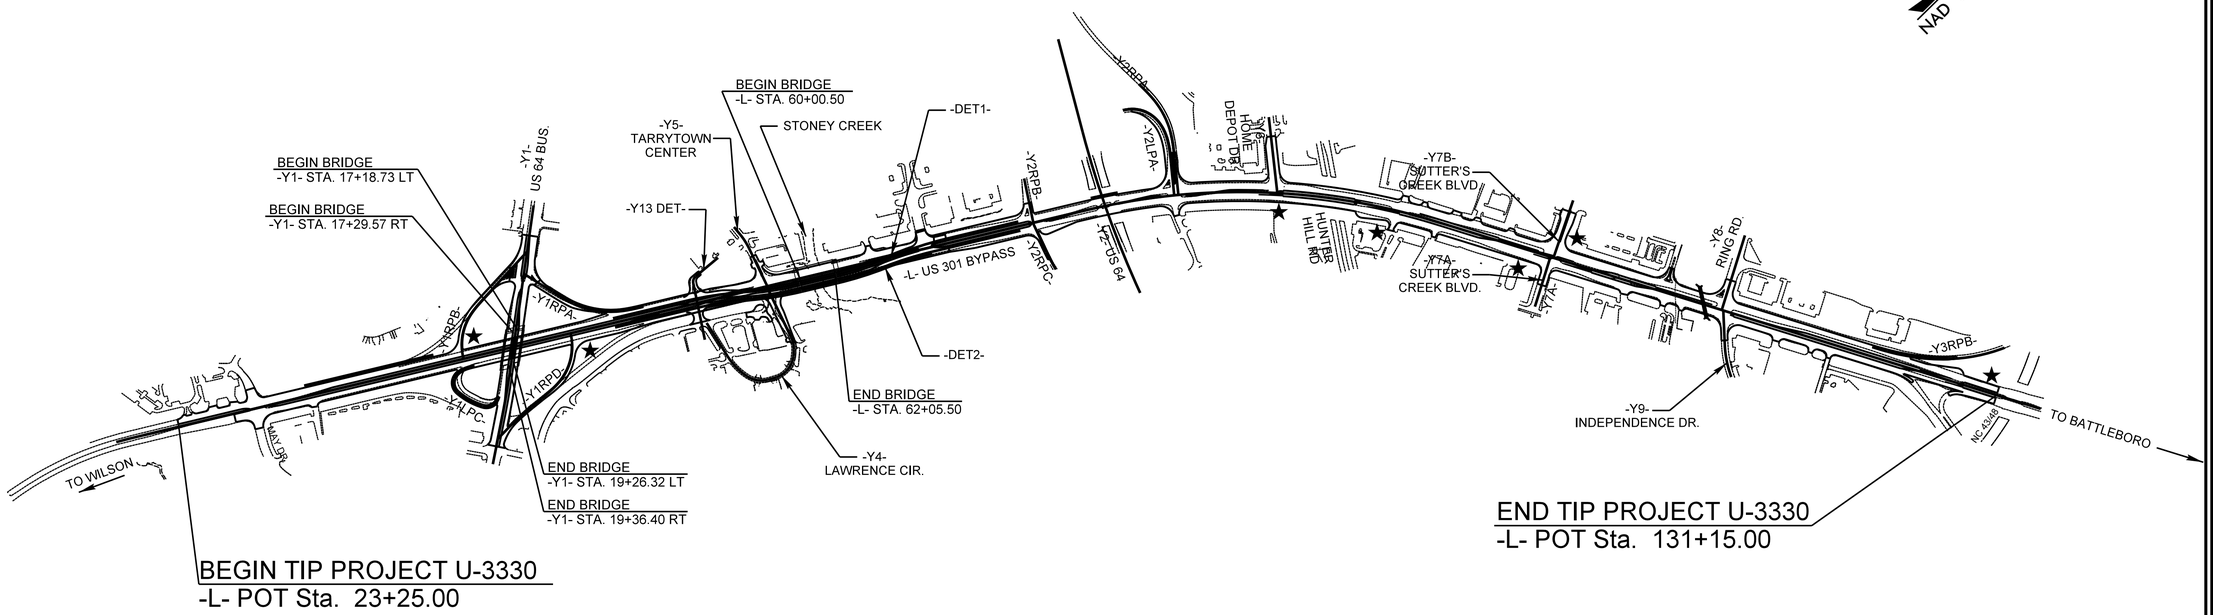

STRUCTURES

STATE OF NORTH CAROLINA DEPARTMENT OF TRANSPORTATION

DESIGN DATA

ADT 2016 = 38,580
ADT 2036 = 47,100
K = 10%
D = 55%
T = 4%*
V = 50 mph

*TTST 2% DUAL 2%
FUNCTIONAL CLASS.:URBAN ARTERIAL
STATEWIDE TIER

PROJECT LENGTH

LENGTH ROADWAY TIP PROJECT U–3330 ..... 2.005 Miles
LENGTH STRUCTURE TIP PROJECT U–3330 ..... 0.039 Mile
TOTAL LENGTH TIP PROJECT U–3330 ..... 2.044 Miles

Prepared In the Office of:
DIVISION OF HIGHWAYS
STRUCTURES MANAGEMENT UNIT
1000 BIRCH RIDGE DR.
RALEIGH, N.C. 27610

2012 STANDARD SPECIFICATIONS

LETTING DATE :
May 16, 2017