DocuSign Envelope ID: 3C7CA746-B392-466B-8941-8F7E92B1007C

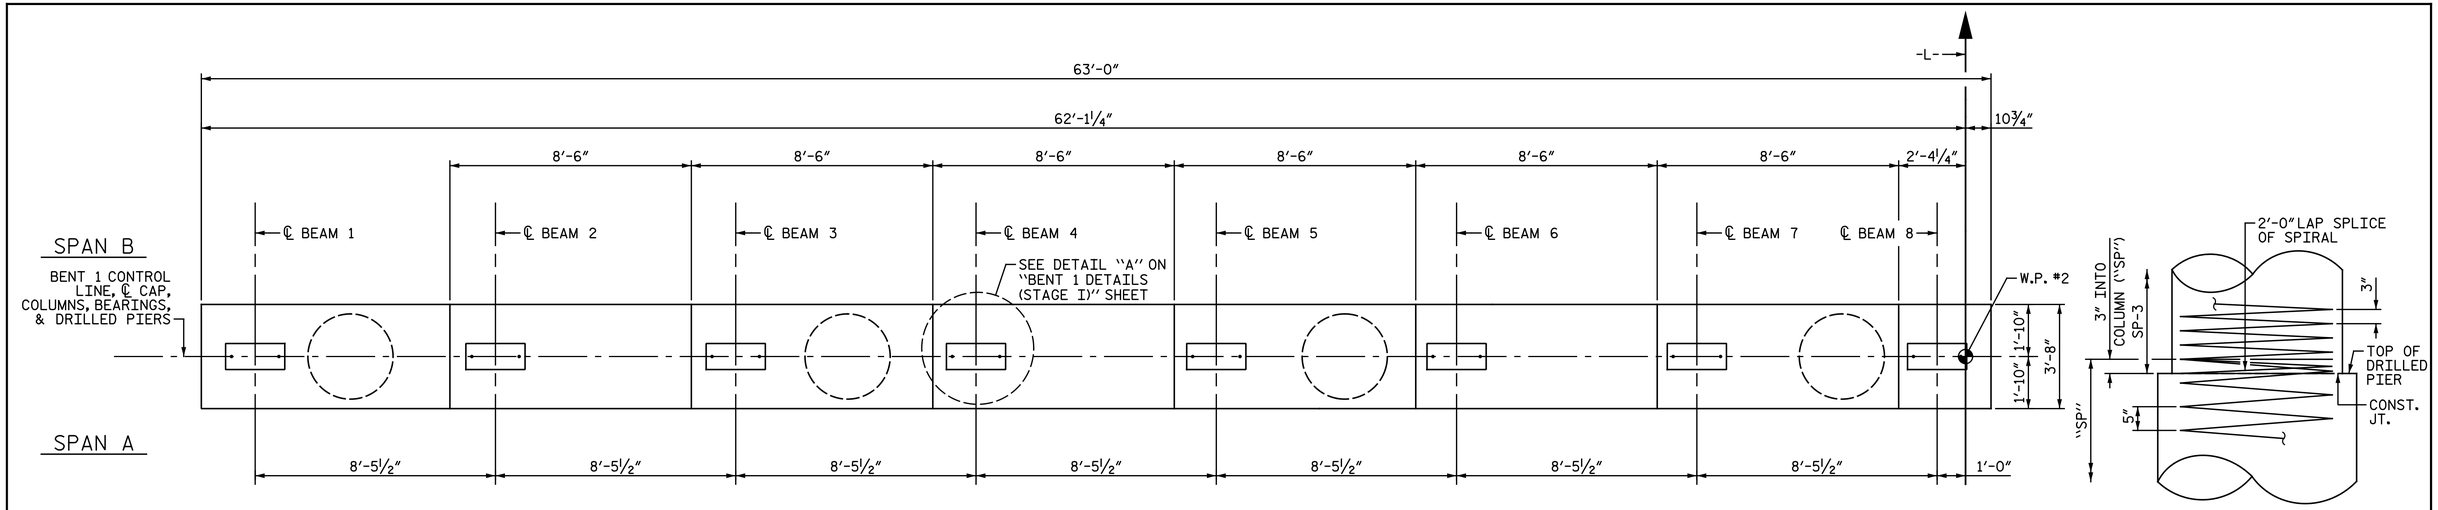

PLAN

CONSTRUCTION JT. DETAIL

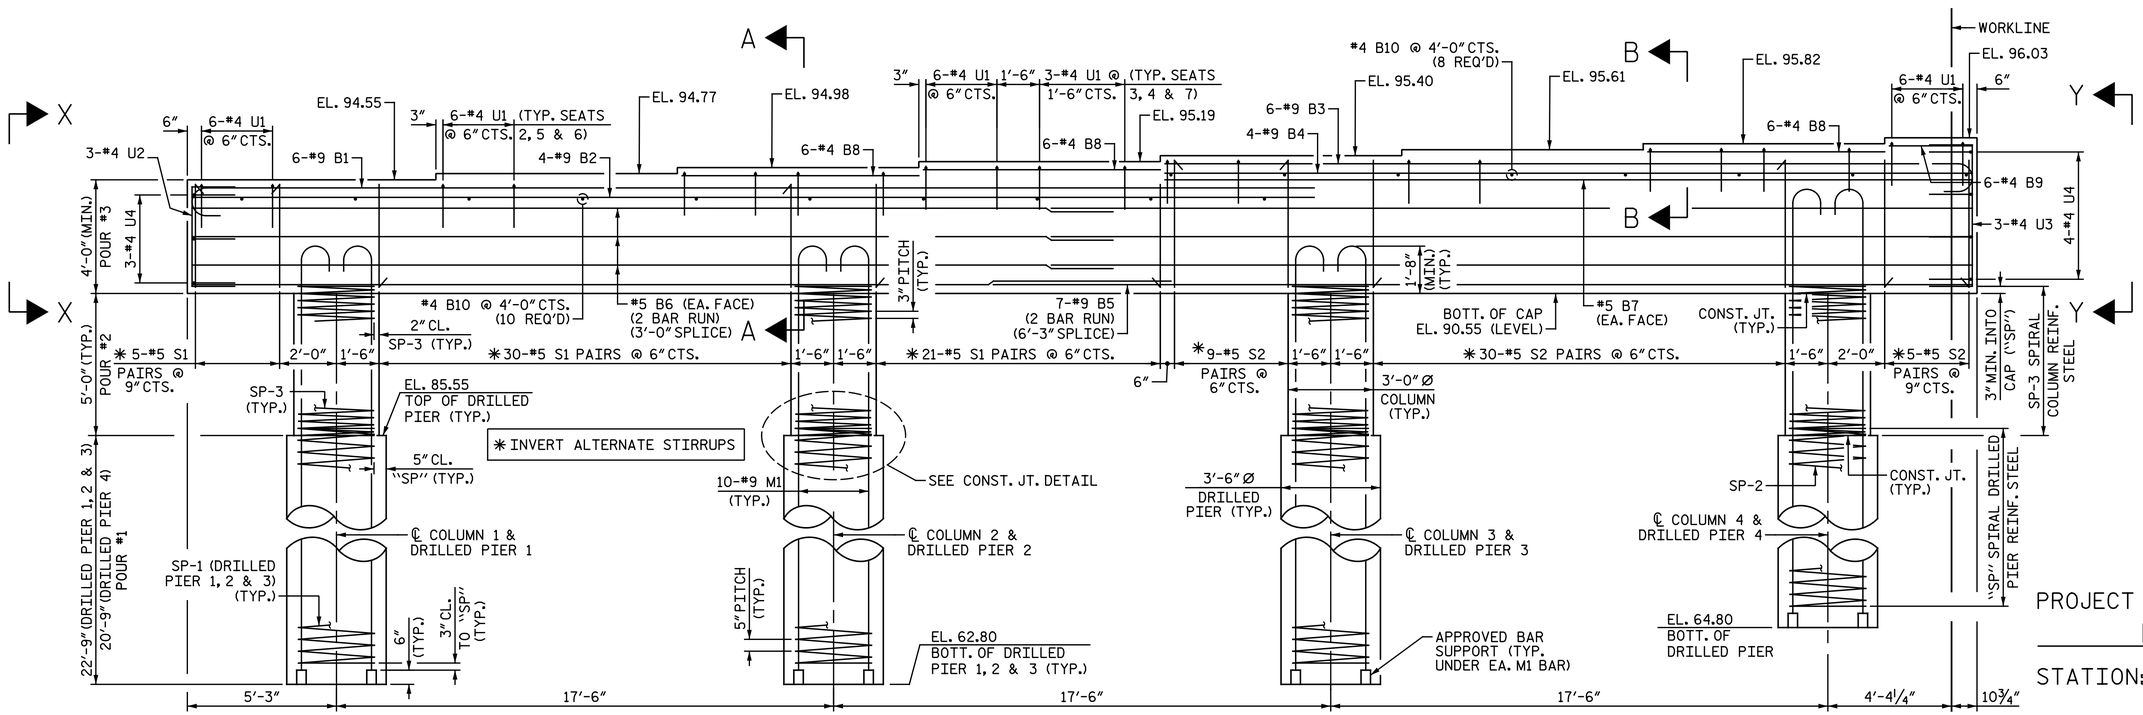

ELEVATION

DRAWN BY : M. D. MAYHEW DATE : 11-21-16
CHECKED BY : A. H. SHARPE DATE : 12-6-16

DOCUMENT NOT CONSIDERED FINAL UNLESS ALL SIGNATURES COMPLETED

NORTH CAROLINA PROFESSIONAL SEAL 033139 ENGINEER TODD M. GARRISON

DocuSigned by: 61EAF7523943466...
2/3/2017

Michael Baker INTERNATIONAL
Michael Baker Engineering
8000 Regency Parkway, Suite 600
Cary, North Carolina 27518
NC License No. : F-1084

STATE OF NORTH CAROLINA
DEPARTMENT OF TRANSPORTATION
RALEIGH

SUBSTRUCTURE

BENT 1

STAGE I

REVISIONS						SHEET NO.
NO.	BY:	DATE:	NO.	BY:	DATE:	S3-28
1			3			TOTAL SHEETS
2			4			42

PROJECT NO. U-3330
NASH COUNTY
STATION: 61+03.00 -L-