DocuSign Envelope ID: 3C7CA746-B392-466B-8941-8F7E92B1007C

NOTES:

FOR VIEW X-X & VIEW Y-Y, SEE "BENT 2 DETAILS (STAGE I)" SHEET.

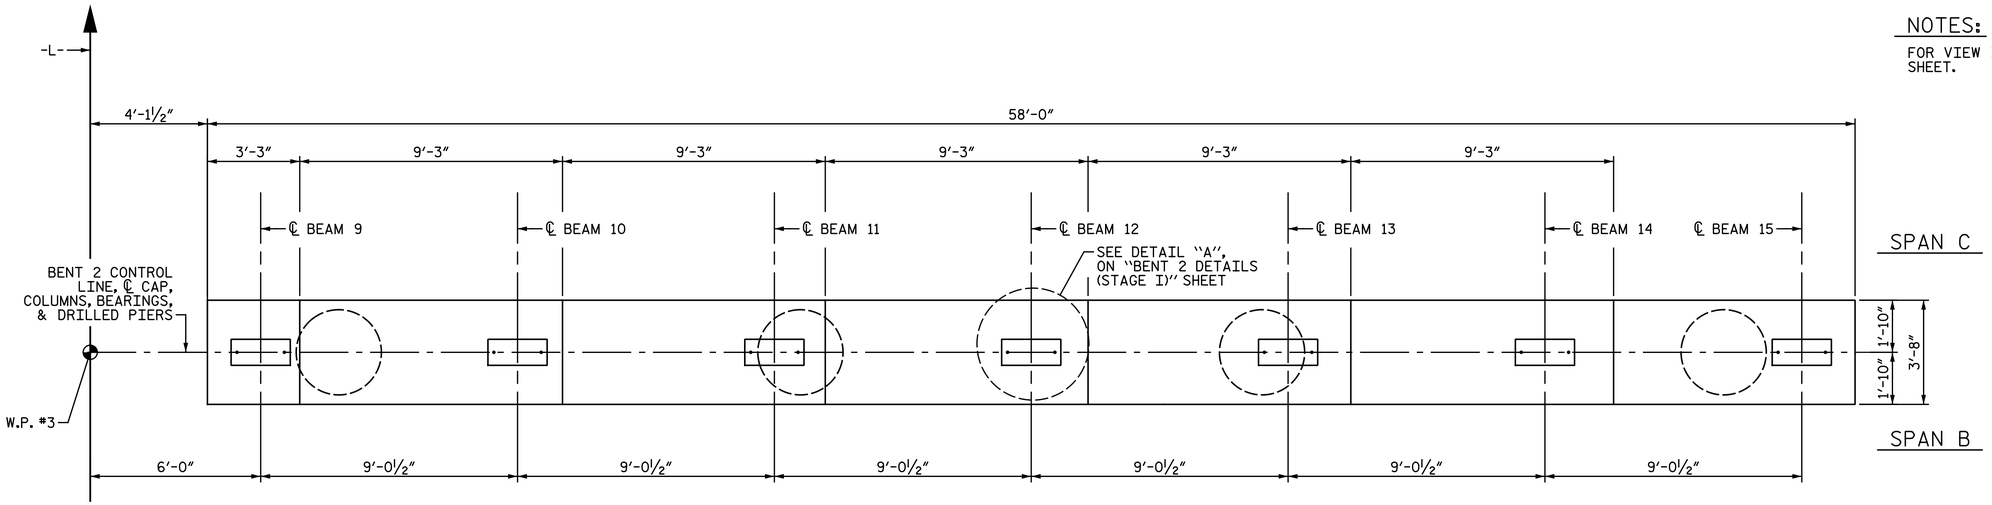

PLAN

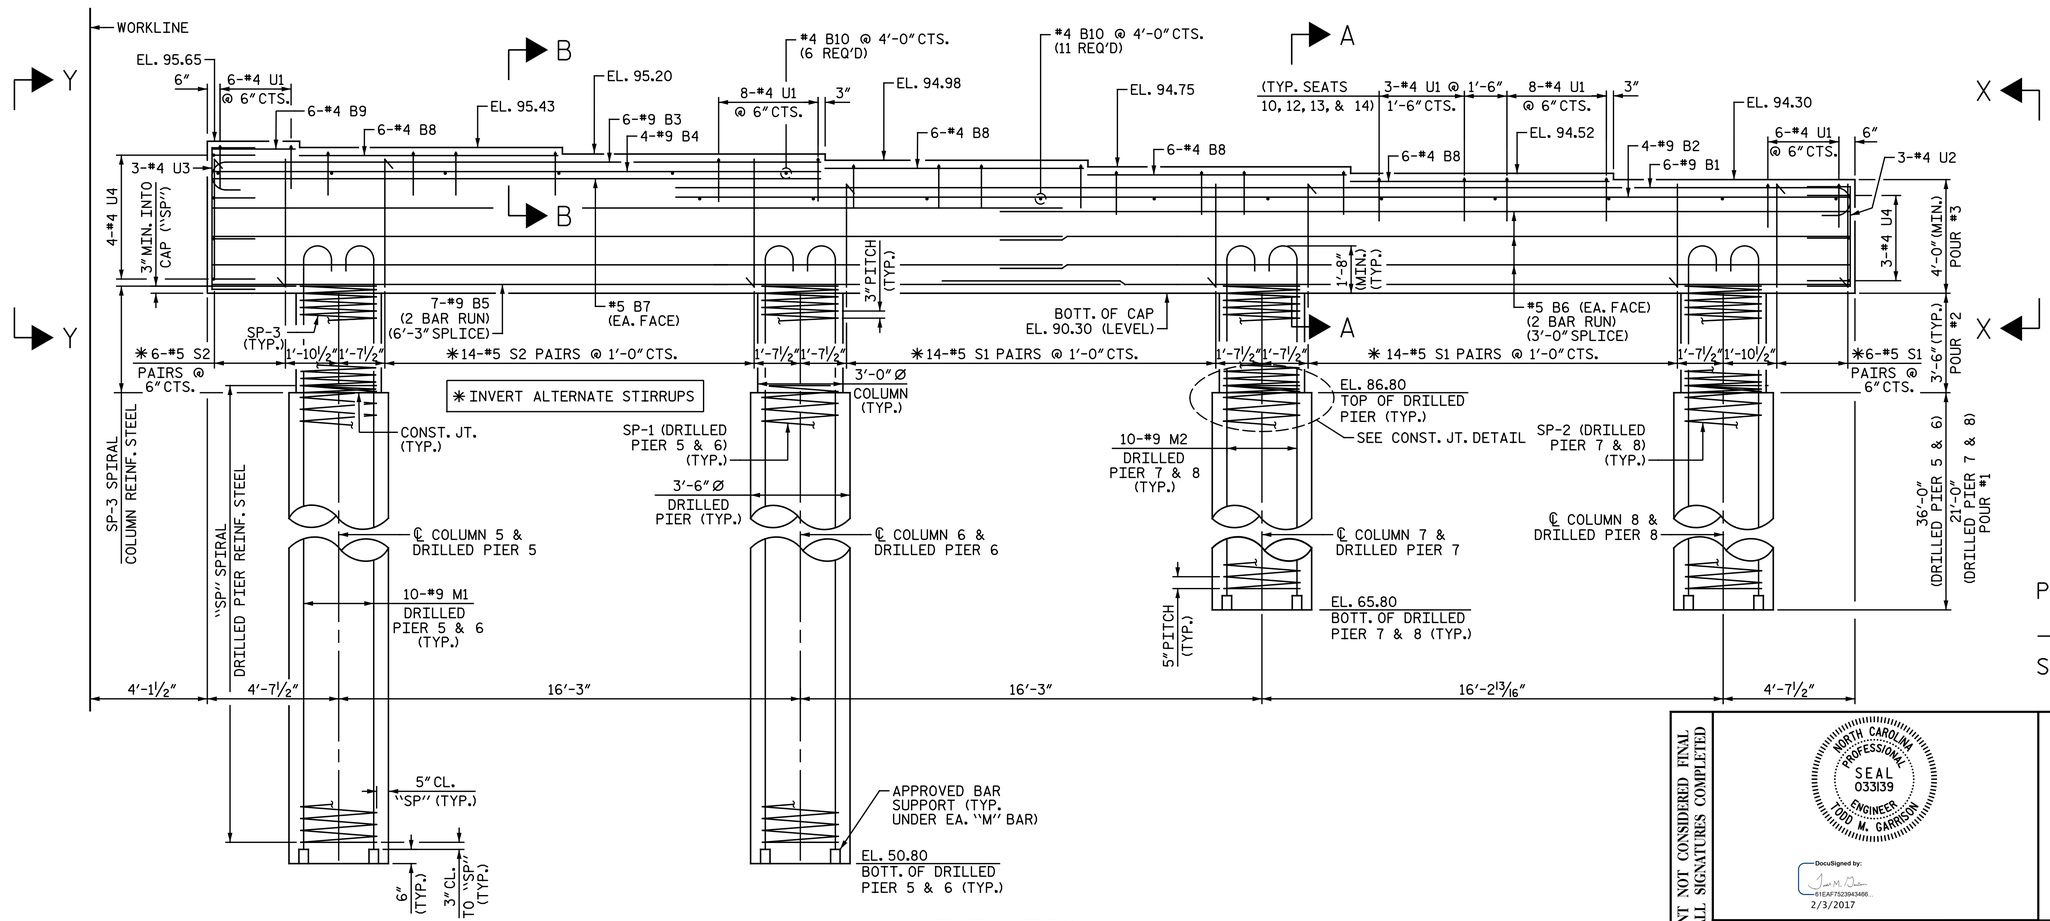

ELEVATION

PROJECT NO. U-3330

NASH COUNTY

STATION: 61+03.00 -L-

DRAWN BY : M. D. MAYHEW DATE : 12-6-16

CHECKED BY : A. H. SHARPE DATE : 12-9-16

DOCUMENT NOT CONSIDERED FINAL UNLESS ALL SIGNATURES COMPLETED

NORTH CAROLINA PROFESSIONAL SEAL 033139 ENGINEER TODD M. GARRISON

DocuSigned by: 61EAF7523043466...

2/3/2017

Michael Baker INTERNATIONAL

Michael Baker Engineering
8000 Regency Parkway, Suite 600
Cary, North Carolina 27518
NC License No. : F-1084

STATE OF NORTH CAROLINA
DEPARTMENT OF TRANSPORTATION
RALEIGH

SUBSTRUCTURE

BENT 2

STAGE II

REVISIONS						SHEET NO.
NO.	BY:	DATE:	NO.	BY:	DATE:	S3-34
1			3			TOTAL SHEETS
2			4			42