PROJECT REFERENCE NO.	SHEET NO.
B-4830	EC-4/CONST.4
ROADWAY DESIGN ENGINEER	HYDRAULICS ENGINEER

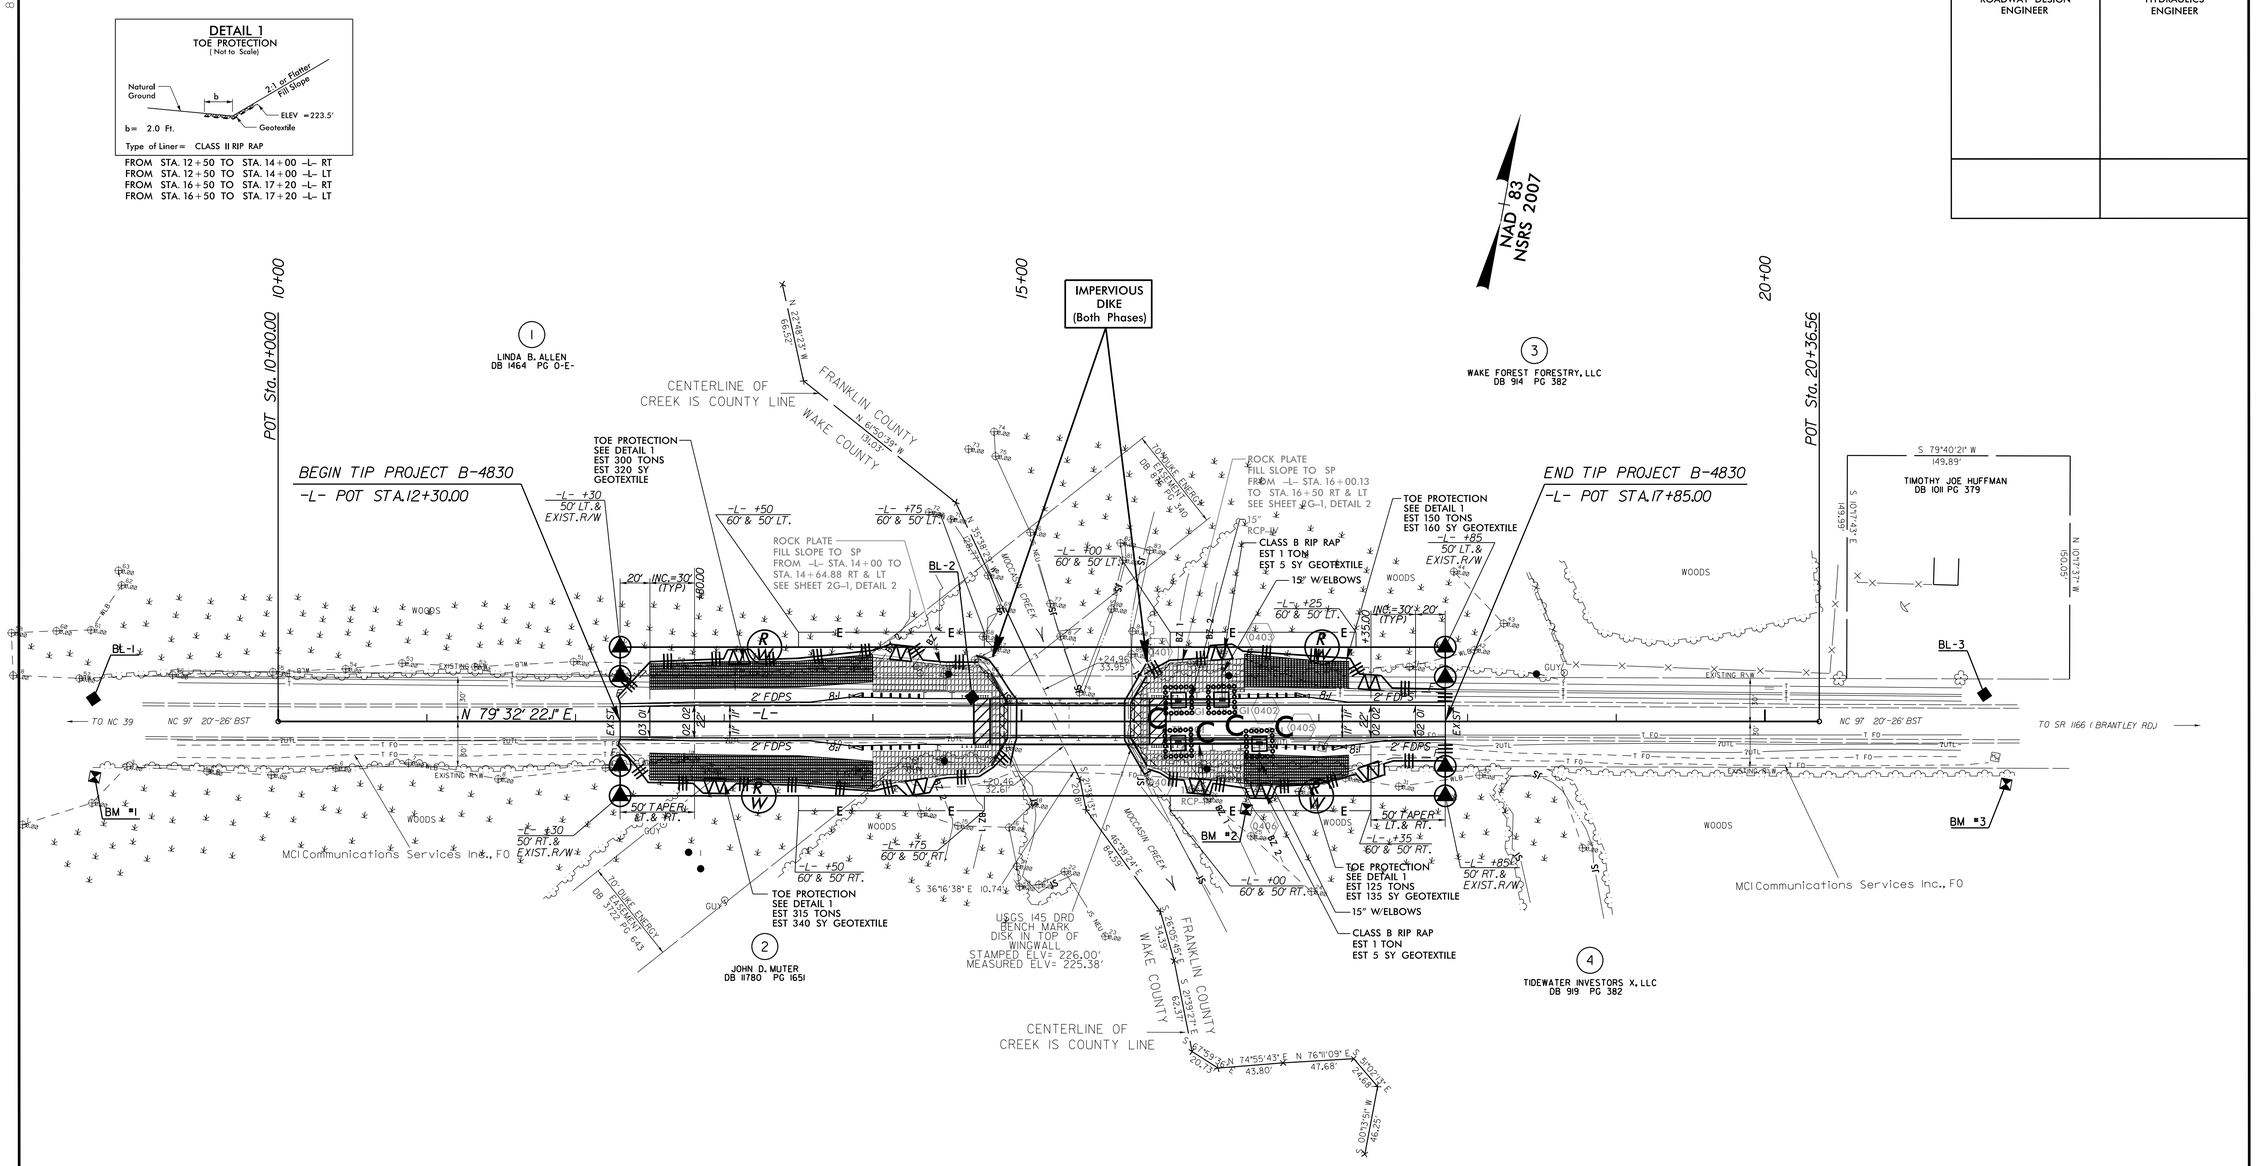

NOTE:
UTILIZE SPECIAL STILLING BASIN WHERE APPLICABLE

8/17/99

23-JUN-2016 10:45
R:\Environmental\Design\B4830_EC_PSH_04.dgn
pring AT RENV-269783