PROJECT REFERENCE NO.	SHEET NO.
B-4447	EC-9/CONST.2B-2
R/W SHEET NO.	2B-2
ROADWAY DESIGN ENGINEER	HYDRAULICS ENGINEER

DETOUR

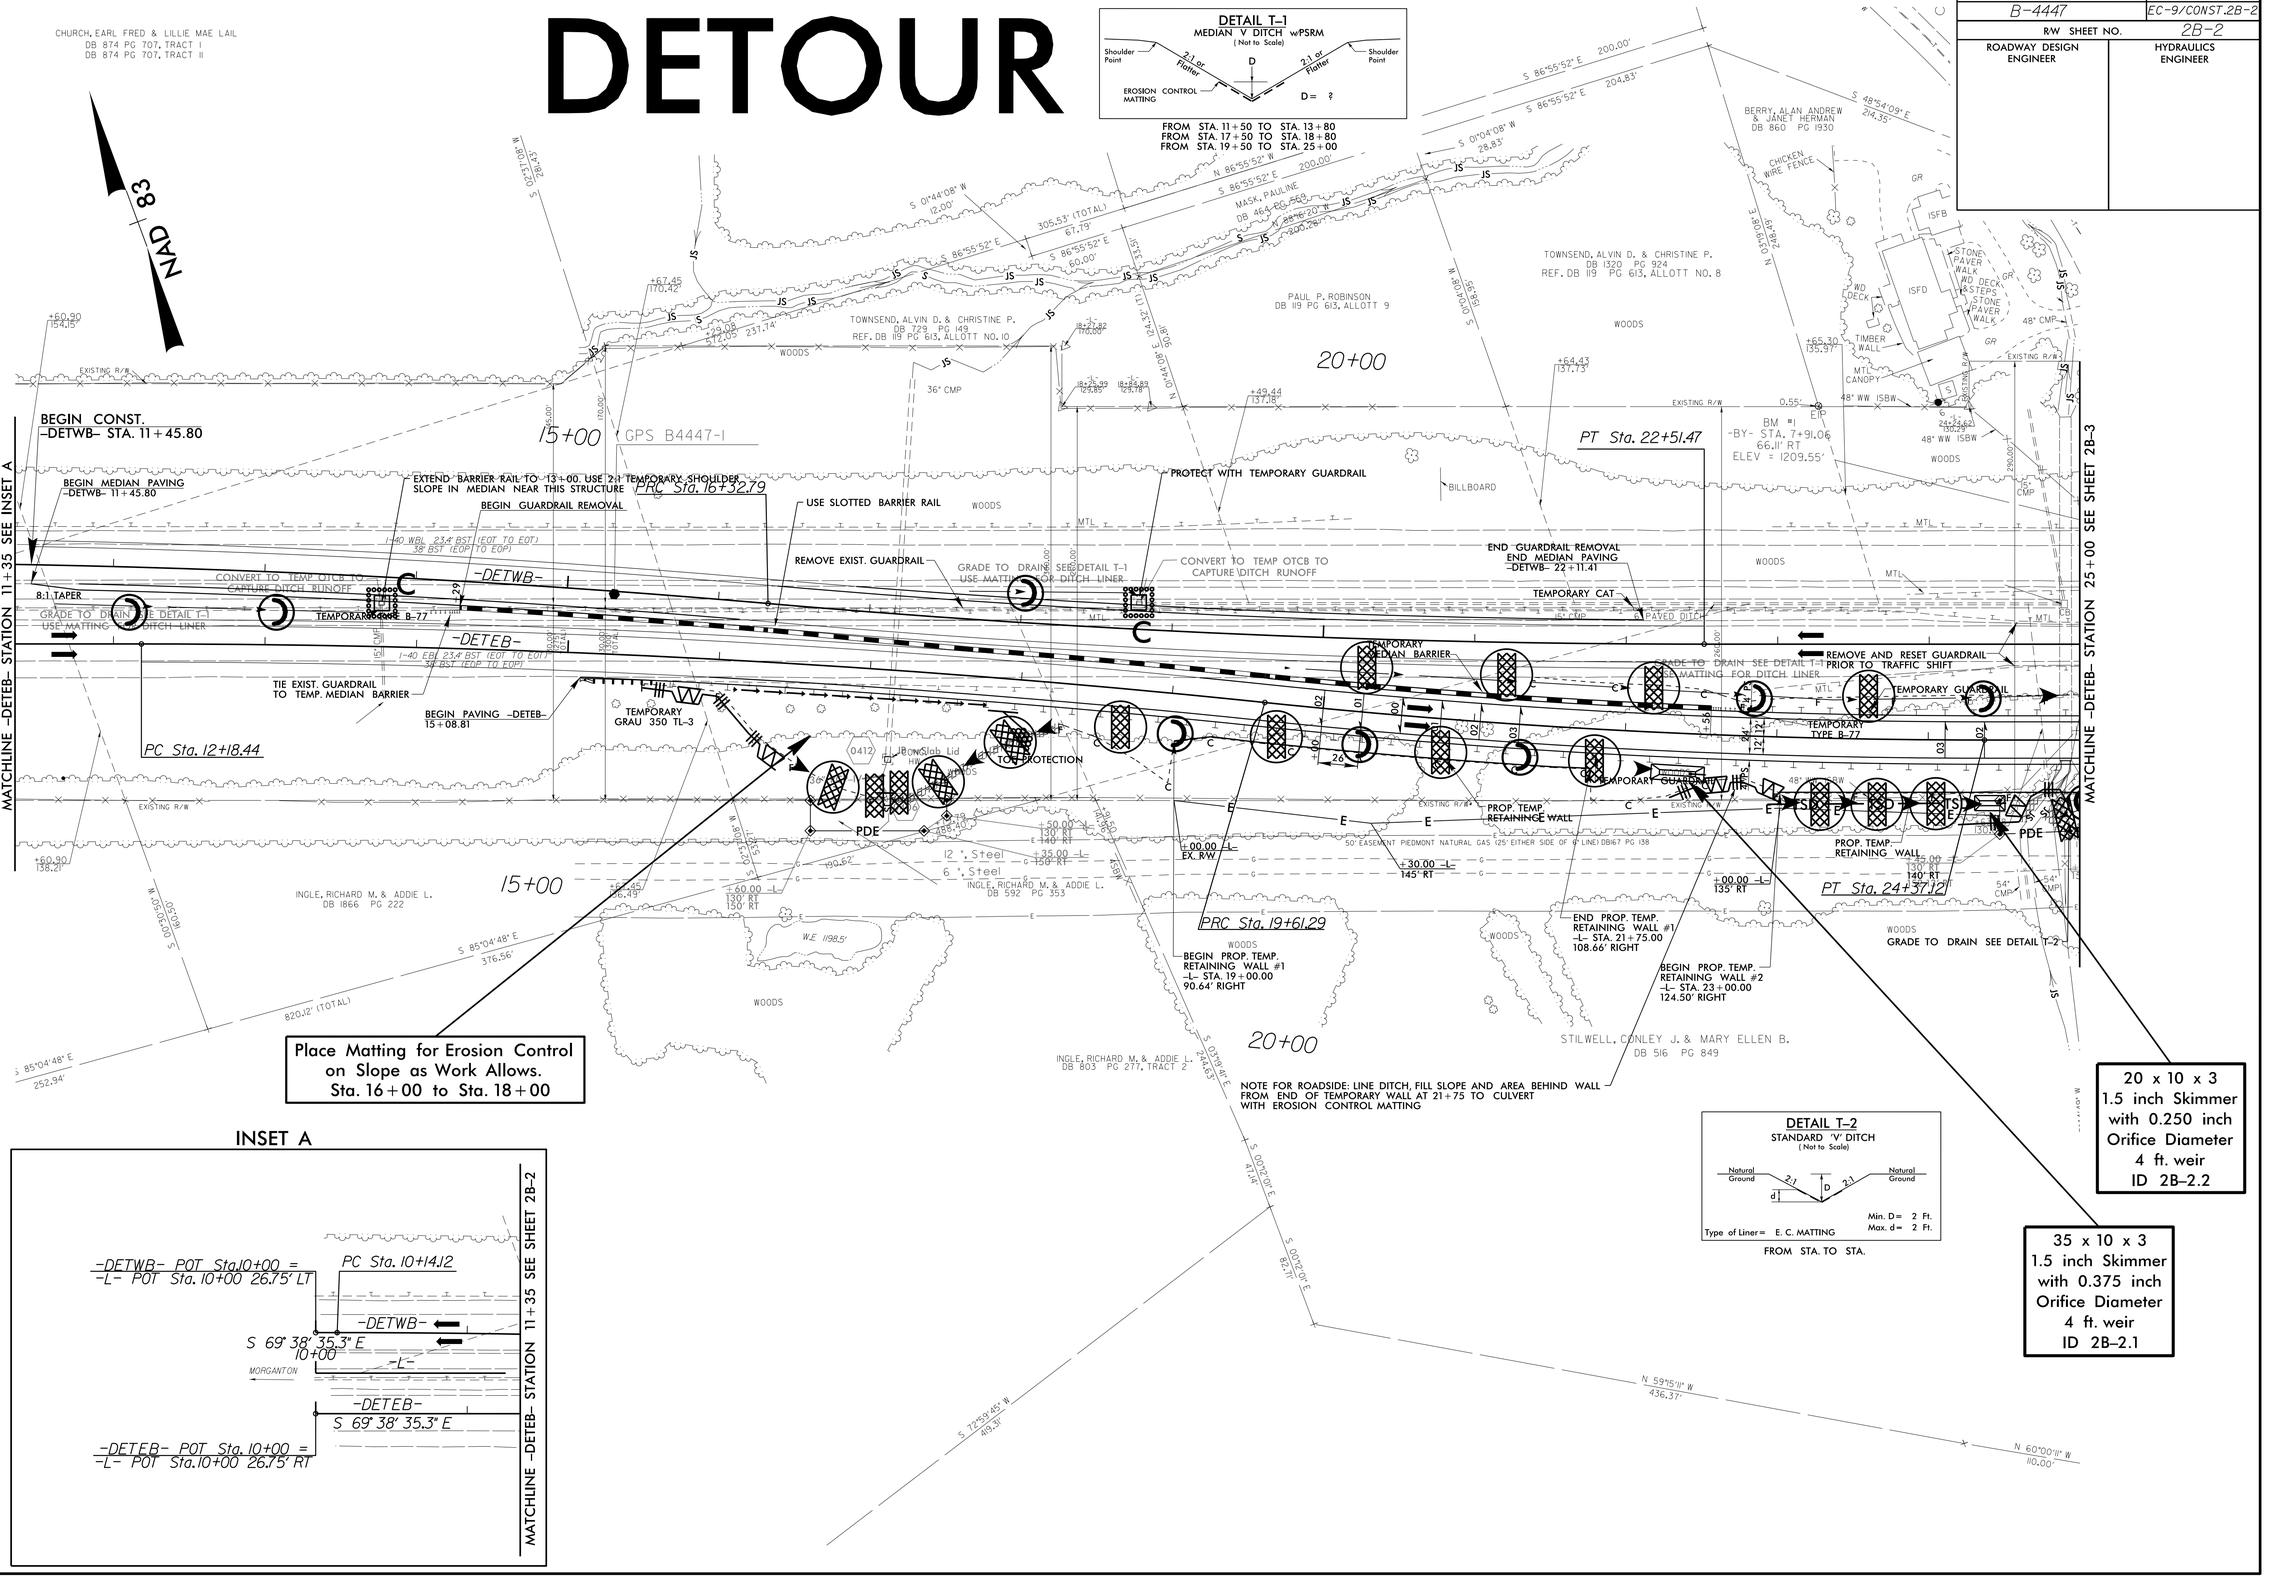

14-FEB-2017 09:36
B:\B4447_EC_det_2B-2.dgn
ATTREDIT=0
CELL=