PROJECT REFERENCE NO.	SHEET NO.
B-4447	EC-12/CONST.5
R/W SHEET NO.	5
ROADWAY DESIGN ENGINEER	HYDRAULICS ENGINEER

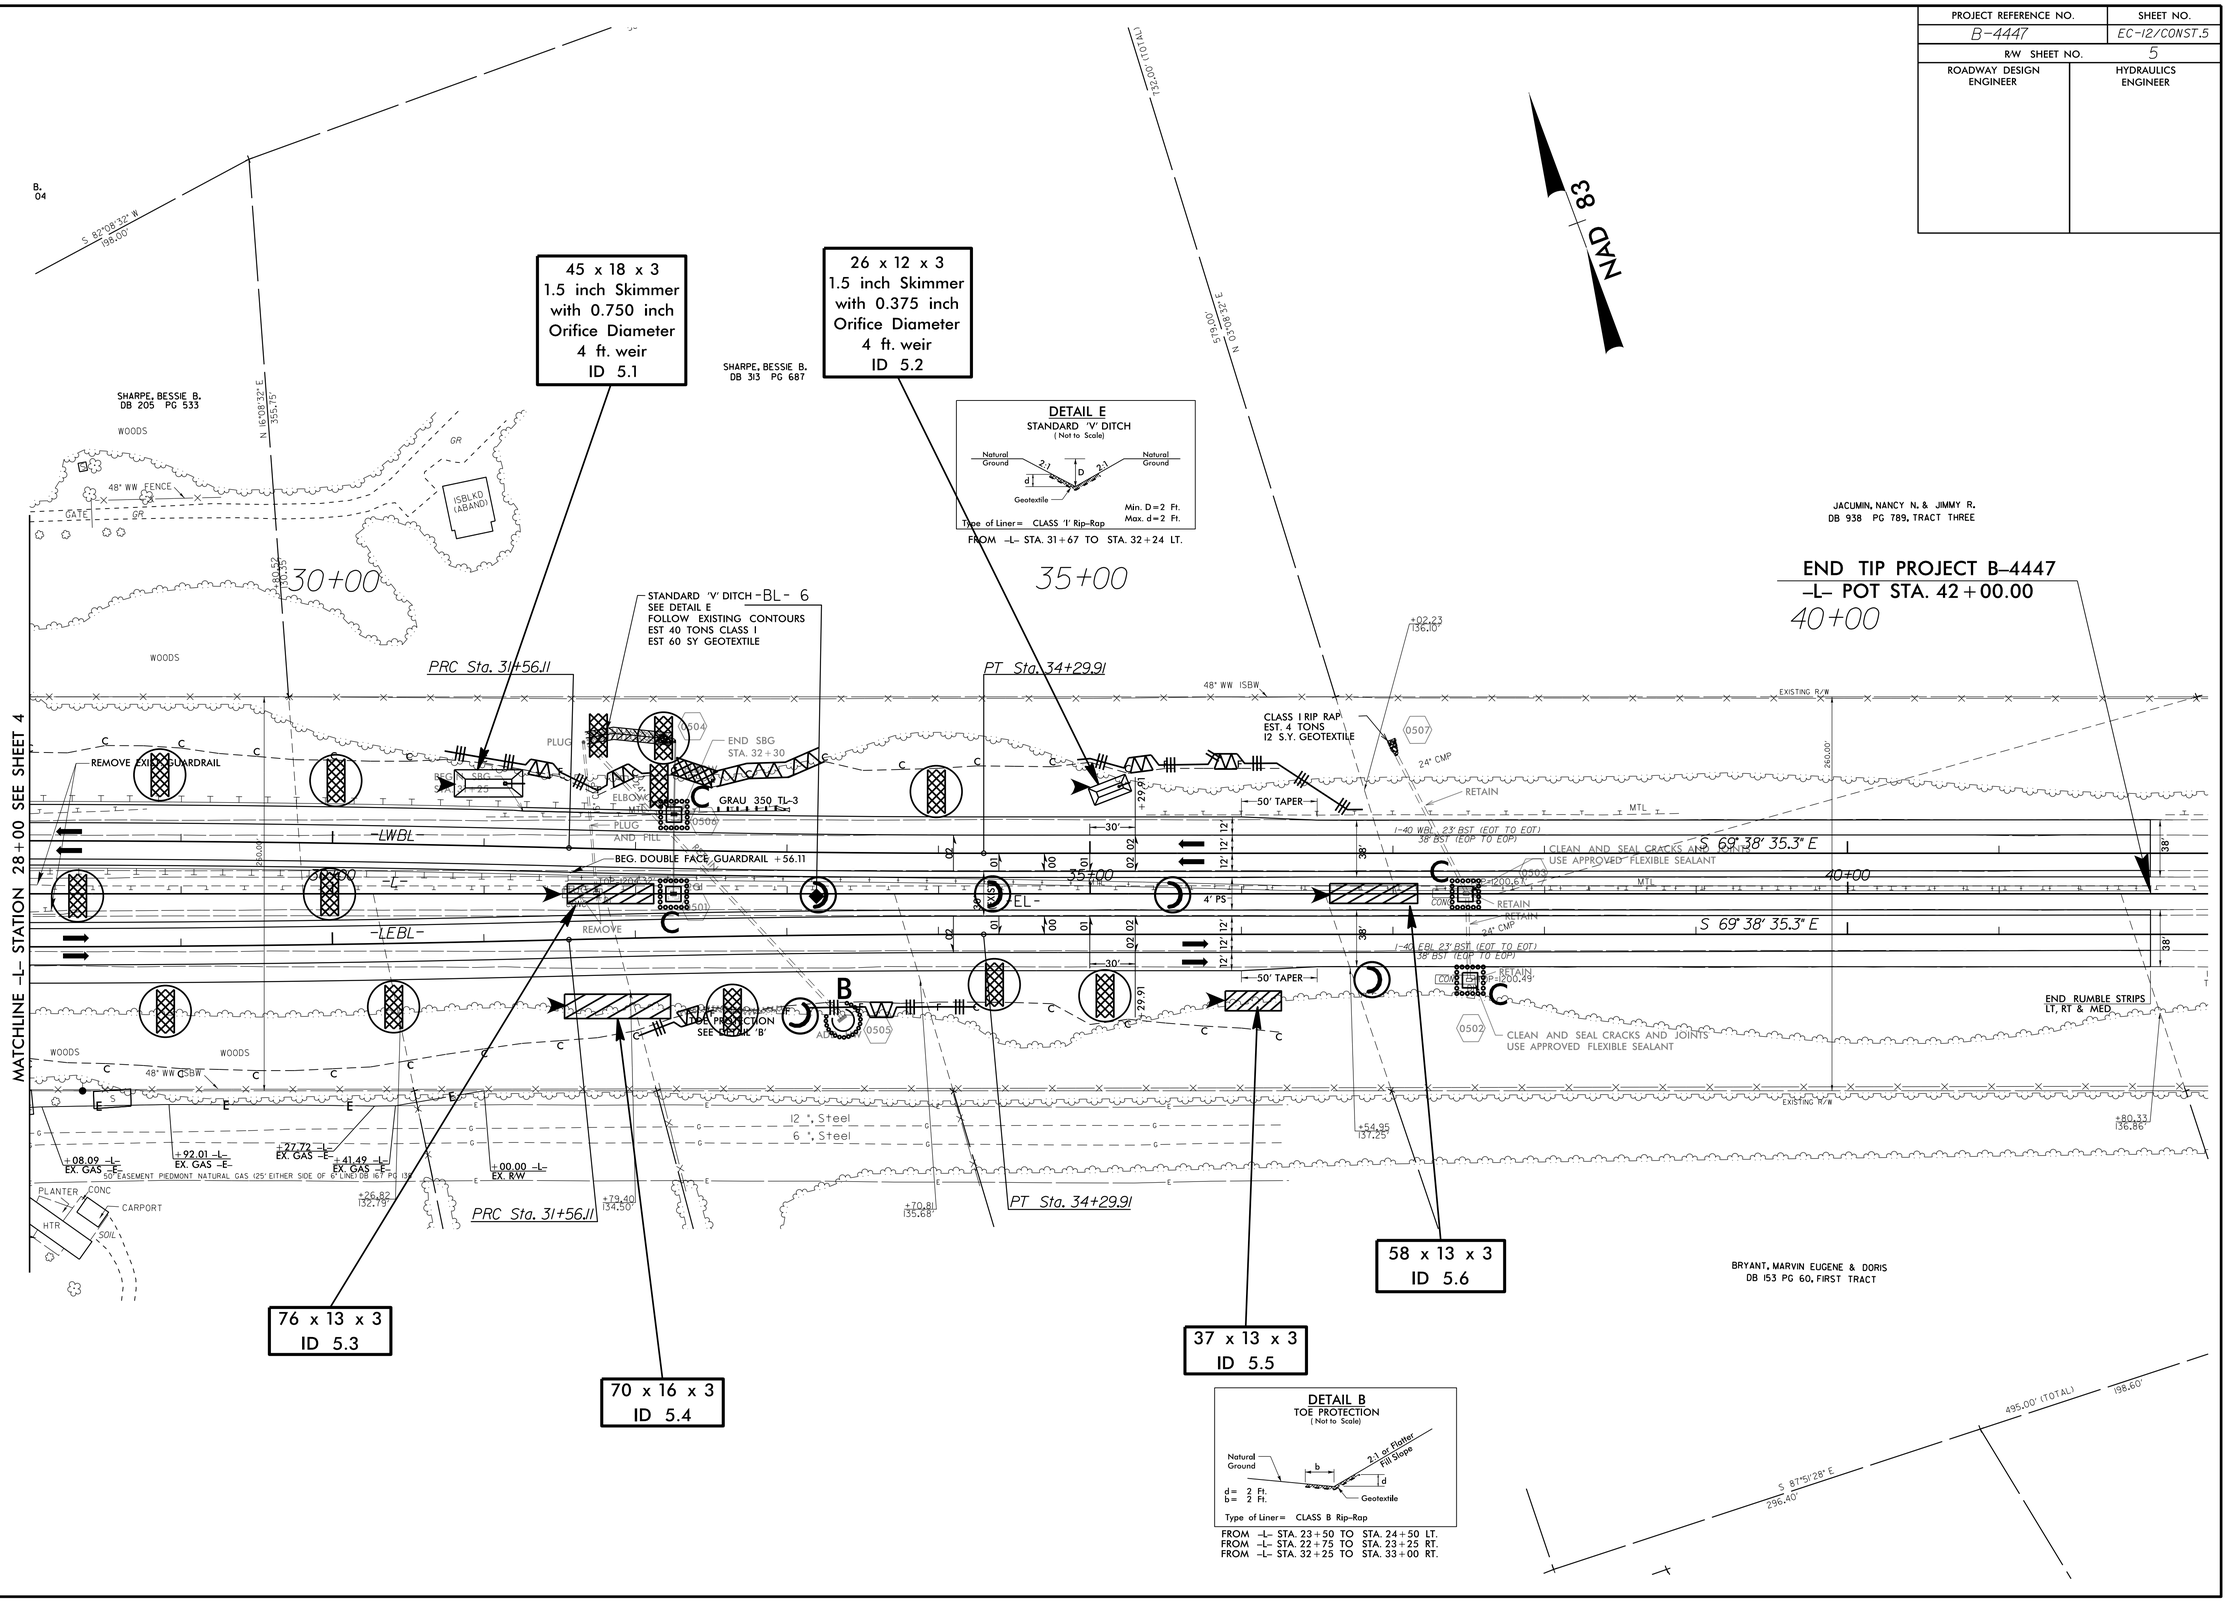

8/17/99
14-FEB-2017 10:26
r:\Environmental\Design\B4447_EC_psh5.dgn
ORIGIN AT REF(V) 263182