DocuSign Envelope ID: 85619921-CB87-4629-97DF-3DA95CF924EA

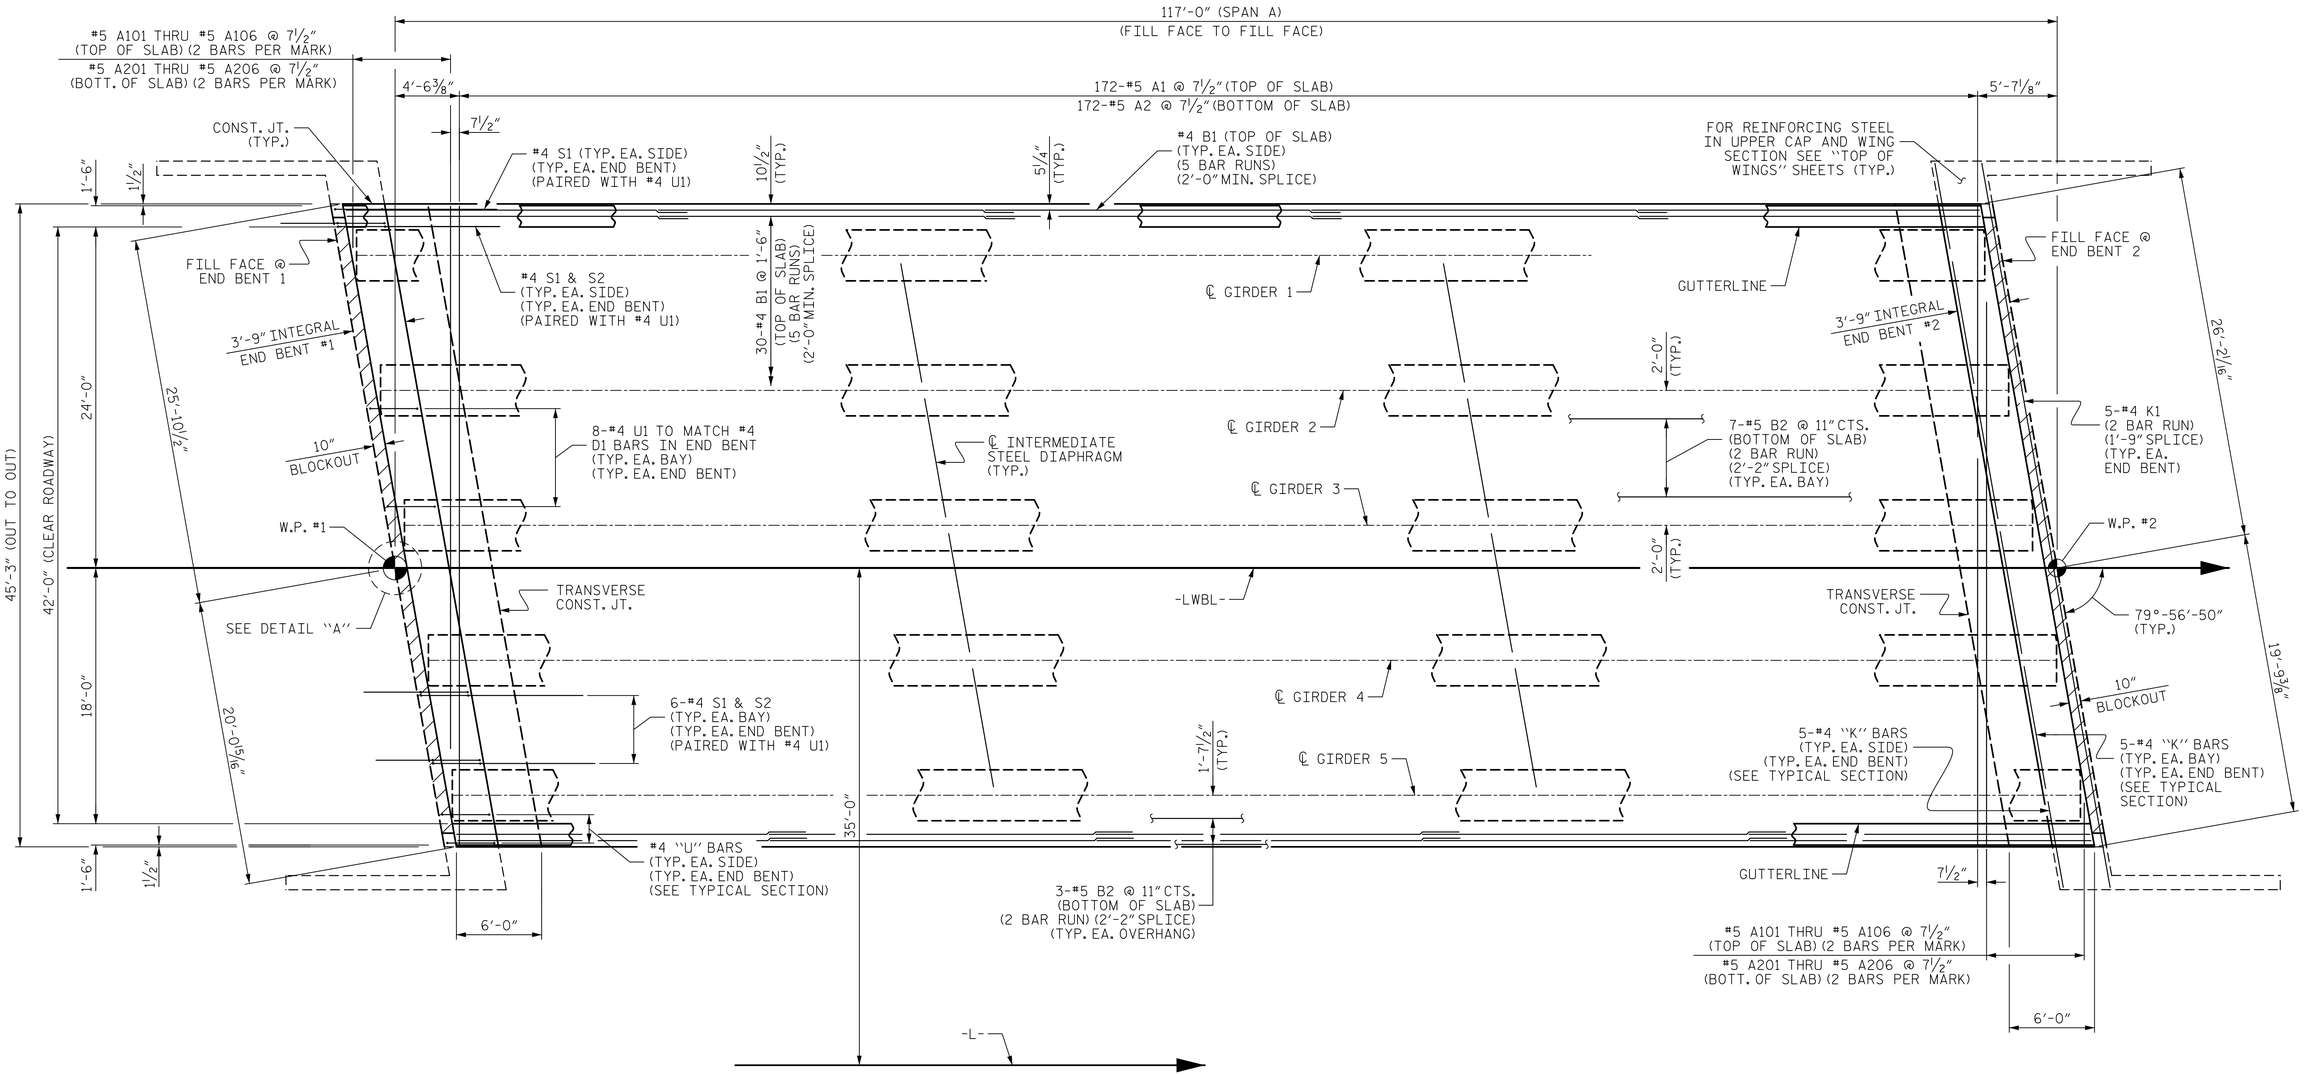

PLAN OF SPAN A

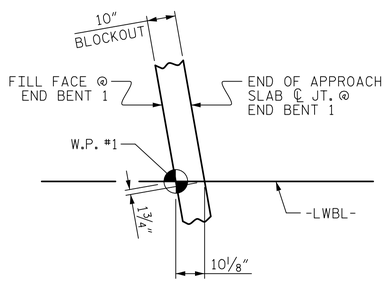

DETAIL "A"

PROJECT NO. B-4447

BURKE COUNTY

STATION: 25+85.40 -L-
15+67.23 -Y-

STATE OF NORTH CAROLINA
DEPARTMENT OF TRANSPORTATION
RALEIGH

SUPERSTRUCTURE

PLAN OF SPAN A

WESTBOUND LANE

NORTH CAROLINA PROFESSIONAL SEAL 037180 ENGINEER RICHARD F WERTMAN

DocuSigned by: Richard F Wertman 7/12/2016

DRAWN BY : T.J. KIRSCHBAUM DATE : 10/9/15
CHECKED BY : A.J. FORFA DATE : 12/15/15
DESIGN ENGINEER OF RECORD : R.F. WERTMAN DATE : 3/29/16

PLANS PREPARED BY:
Gannett Fleming
Excellence Delivered As Promised
2610 Wycliff Road
Suite 102
Raleigh NC 27607-3073
(919) 420-7660
NC Lic. No. F-0270

DOCUMENT NOT CONSIDERED FINAL UNLESS ALL SIGNATURES COMPLETED

REVISIONS						SHEET NO.
NO.	BY:	DATE:	NO.	BY:	DATE:	S01-8
1			3			TOTAL SHEETS
2			4			28

STR. NO. 1