DocuSign Envelope ID: 0478A425-7732-4086-911E-7DFB65CADB42

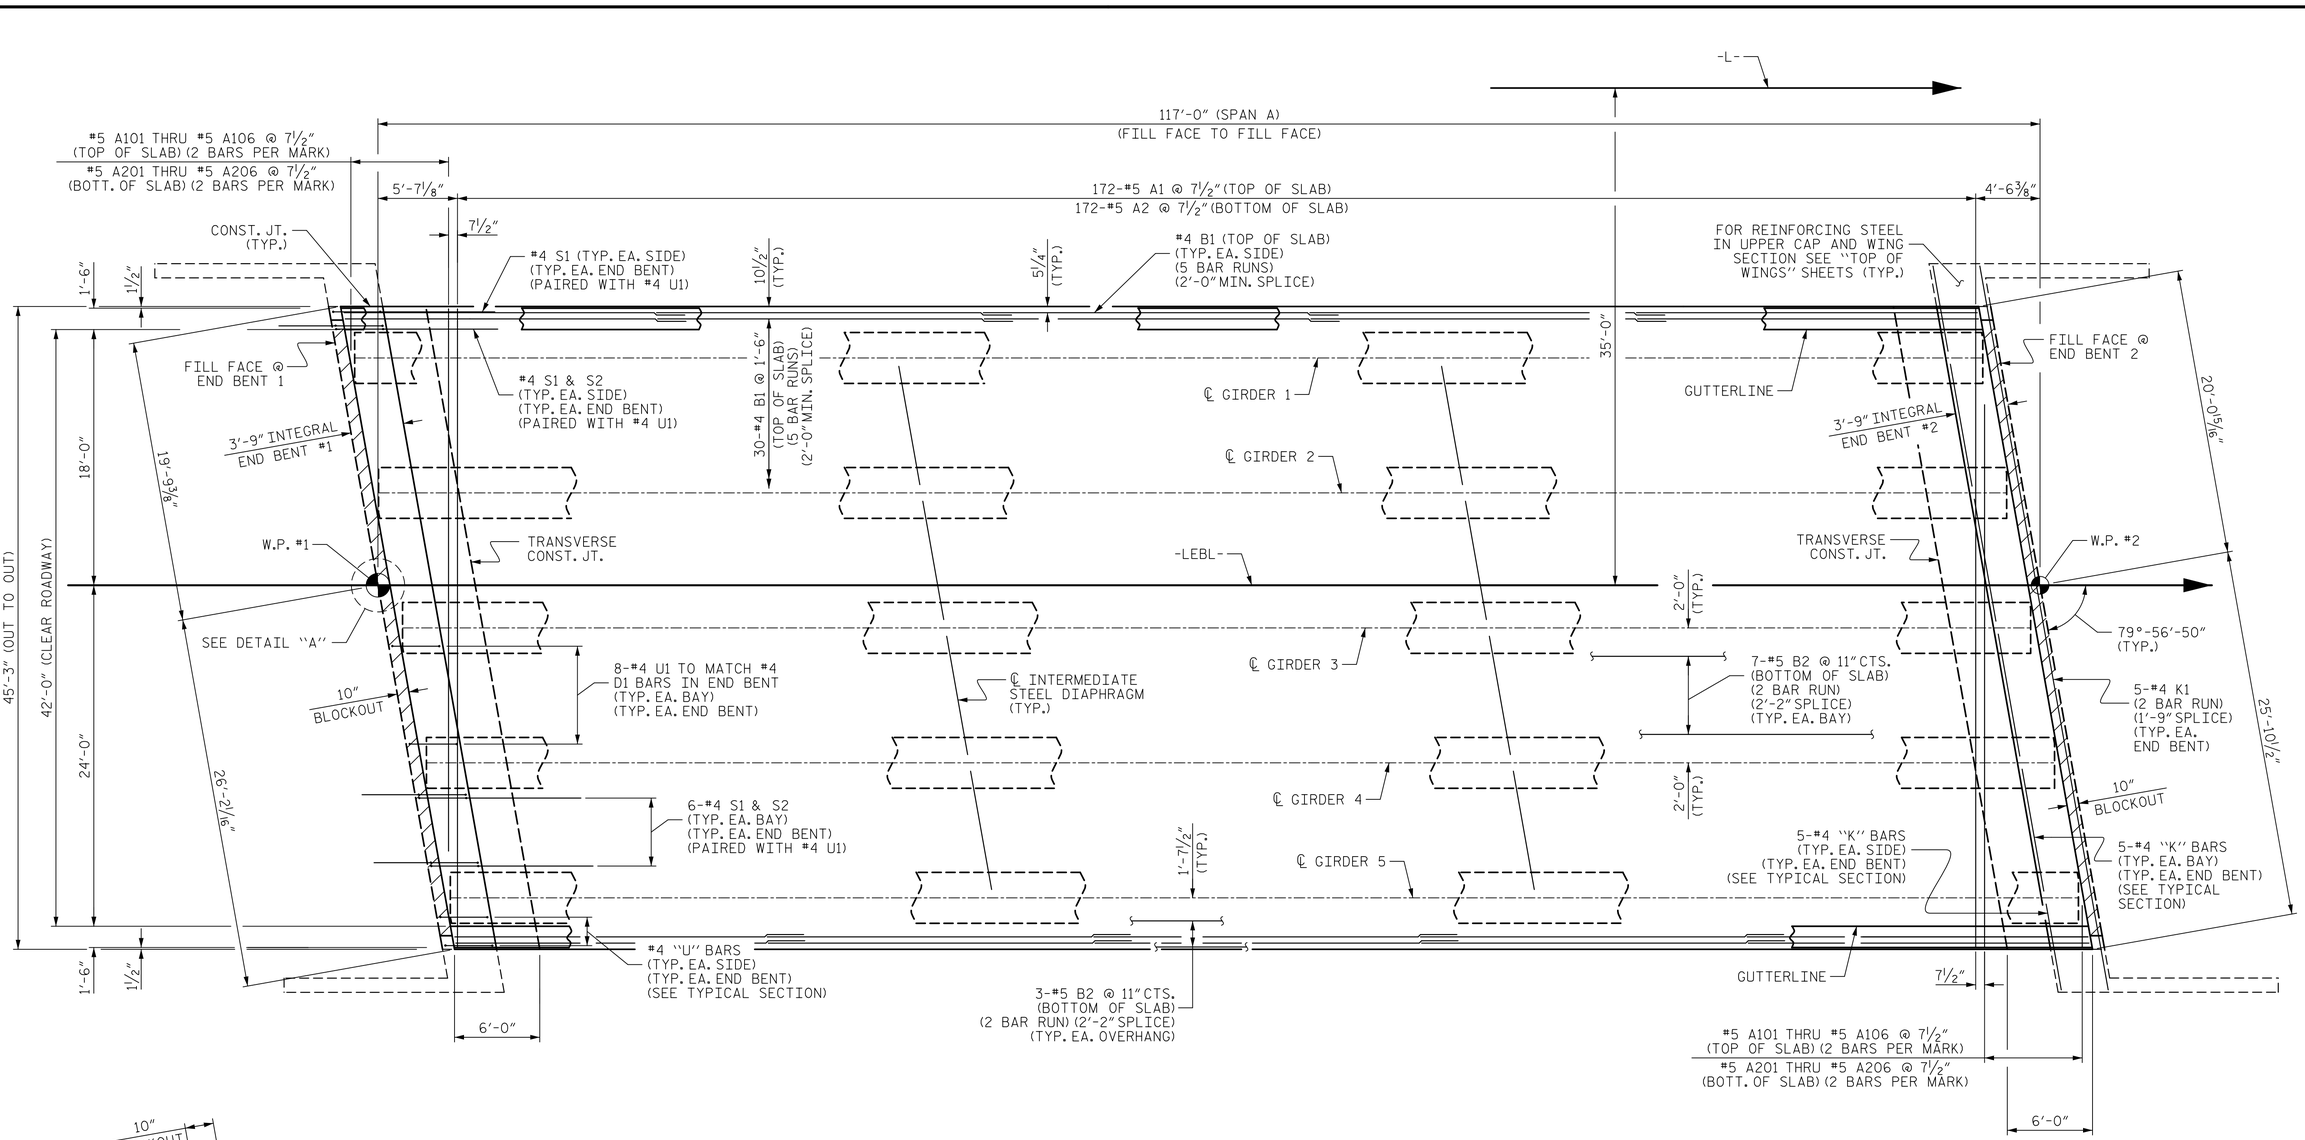


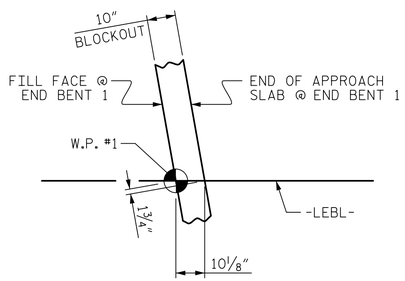


## DETAIL "A"

## PLAN OF SPAN A

PROJECT NO. B-4447

BURKE COUNTY

STATION: 25+85.40 -L-
15+67.23 -Y-

DRAWN BY : T.J. KIRSCHBAUM DATE : 10/9/15
CHECKED BY : R.F. WERTMAN DATE : 3/22/16
DESIGN ENGINEER OF RECORD : R.F. WERTMAN DATE : 3/22/16

PLANS PREPARED BY:
Gannett Fleming
Excellence Delivered As Promised
2610 Wycliff Road
Suite 102
Raleigh NC 27607-3073
(919) 420-7660
NC Lic. No. F-0270

NORTH CAROLINA PROFESSIONAL SEAL 037180 ENGINEER RICHARD F WERTMAN

DocuSigned by:
08901A86EBF6470...
7/12/2016

DOCUMENT NOT CONSIDERED FINAL UNLESS ALL SIGNATURES COMPLETED

STATE OF NORTH CAROLINA
DEPARTMENT OF TRANSPORTATION
RALEIGH

SUPERSTRUCTURE

PLAN OF SPAN A

EASTBOUND LANE

| REVISIONS | | | | | | SHEET NO. |
|---|---|---|---|---|---|---|
| NO. | BY: | DATE: | NO. | BY: | DATE: | S02-8 |
| 1 | | | 3 | | | TOTAL SHEETS |
| 2 | | | 4 | | | 28 |

STR. NO. 2