PROJECT REFERENCE NO.		SHEET NO.
2018CPT.14.07.10201.1		1
STATE PROJECT	F.A. PROJECT NO.	DESCRIPTION

CHEROKEE COUNTY

TIP PROJECT: N/A

CONTRACT:

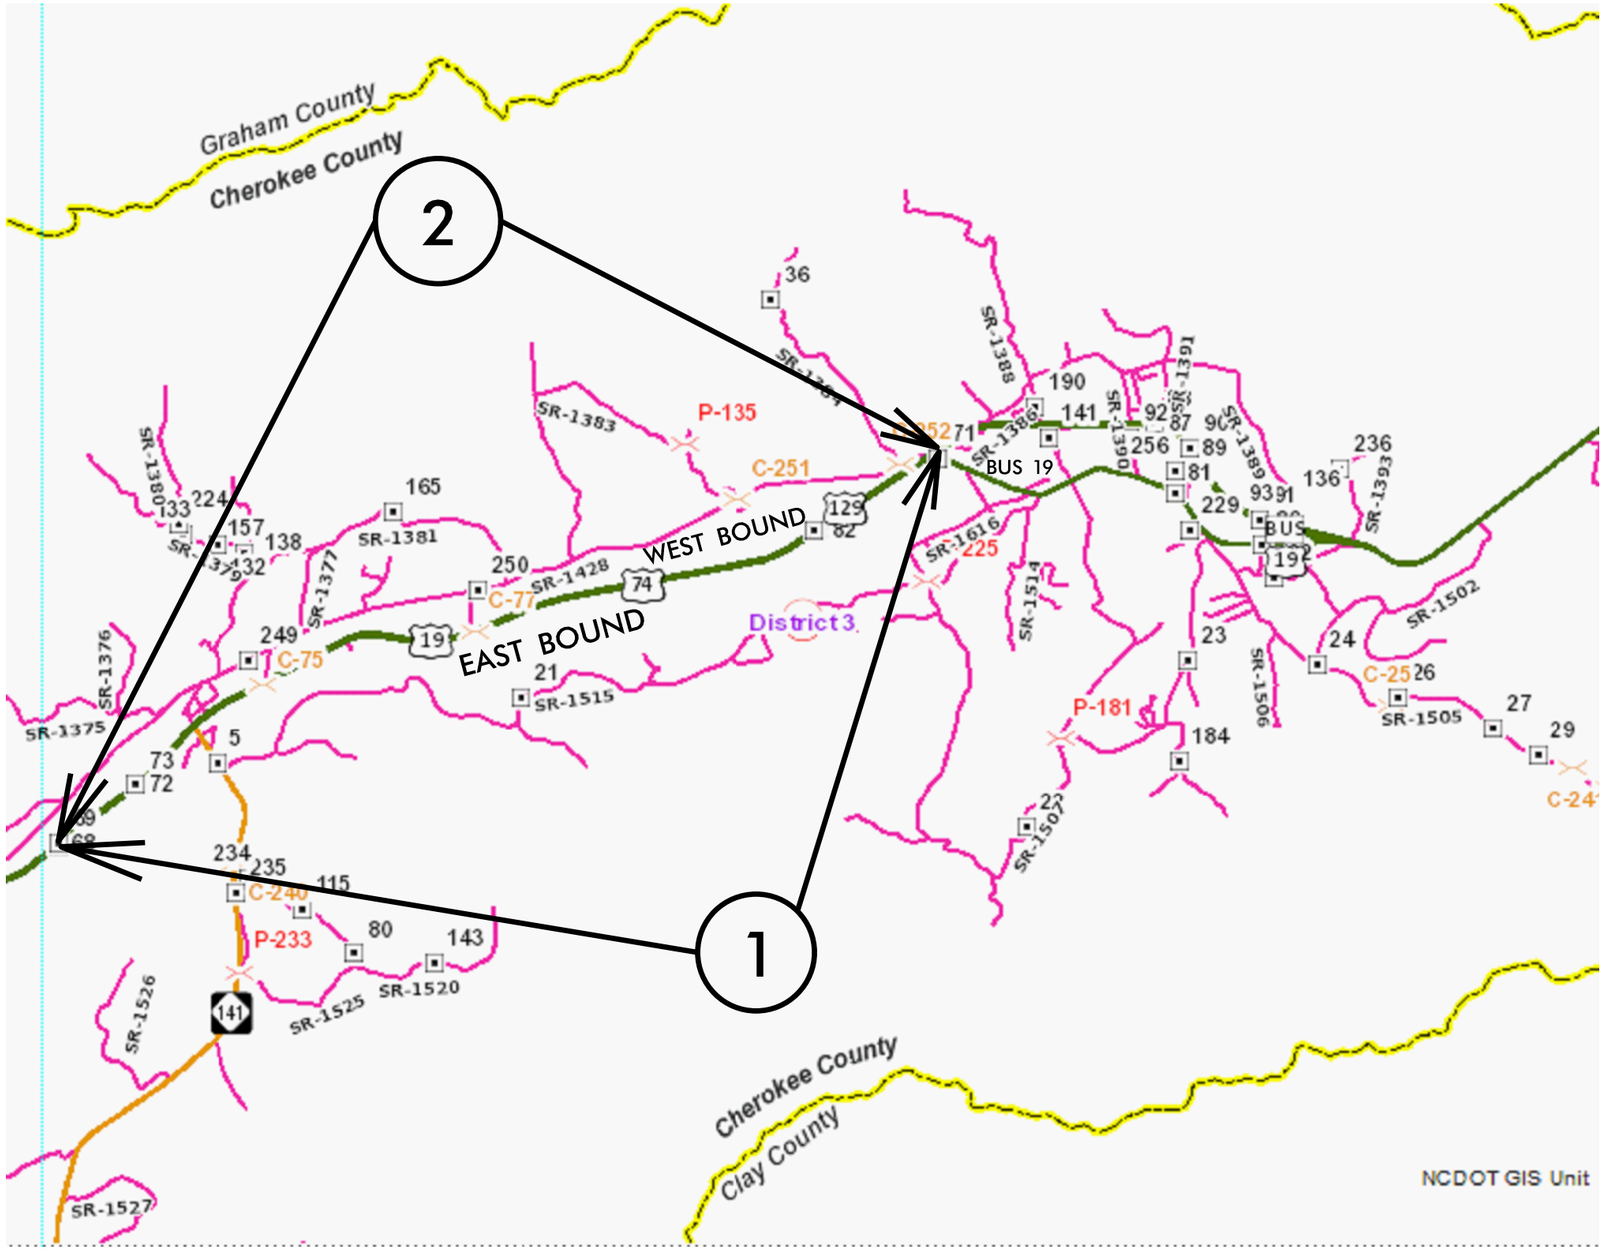

MAP 1

BEG END

MAP 2

BEG END