DocuSign Envelope ID: 428DBB34-905A-425A-9196-B65E608F20EA

PROJECT REFERENCE NO.	SHEET NO.
R-5516	8
R/W SHEET NO.	

ROADWAY DESIGN ENGINEER — NORTH CAROLINA PROFESSIONAL SEAL 026453 ENGINEER HEIL J. DEAN — 5/15/2017

HYDRAULICS ENGINEER — NORTH CAROLINA PROFESSIONAL SEAL 20754 ENGINEER WILLIAM T. STEPHENS, JR. — 5/15/2017

Prepared in the Office of: AECOM — NC FIRM LICENSE No: F-0342 701 Corporate Center Drive, Suite 475 Raleigh, NC 27607 (919) 854-6200 - (919) 854-6259(FAX)

DOCUMENT NOT CONSIDERED FINAL UNLESS ALL SIGNATURES COMPLETED

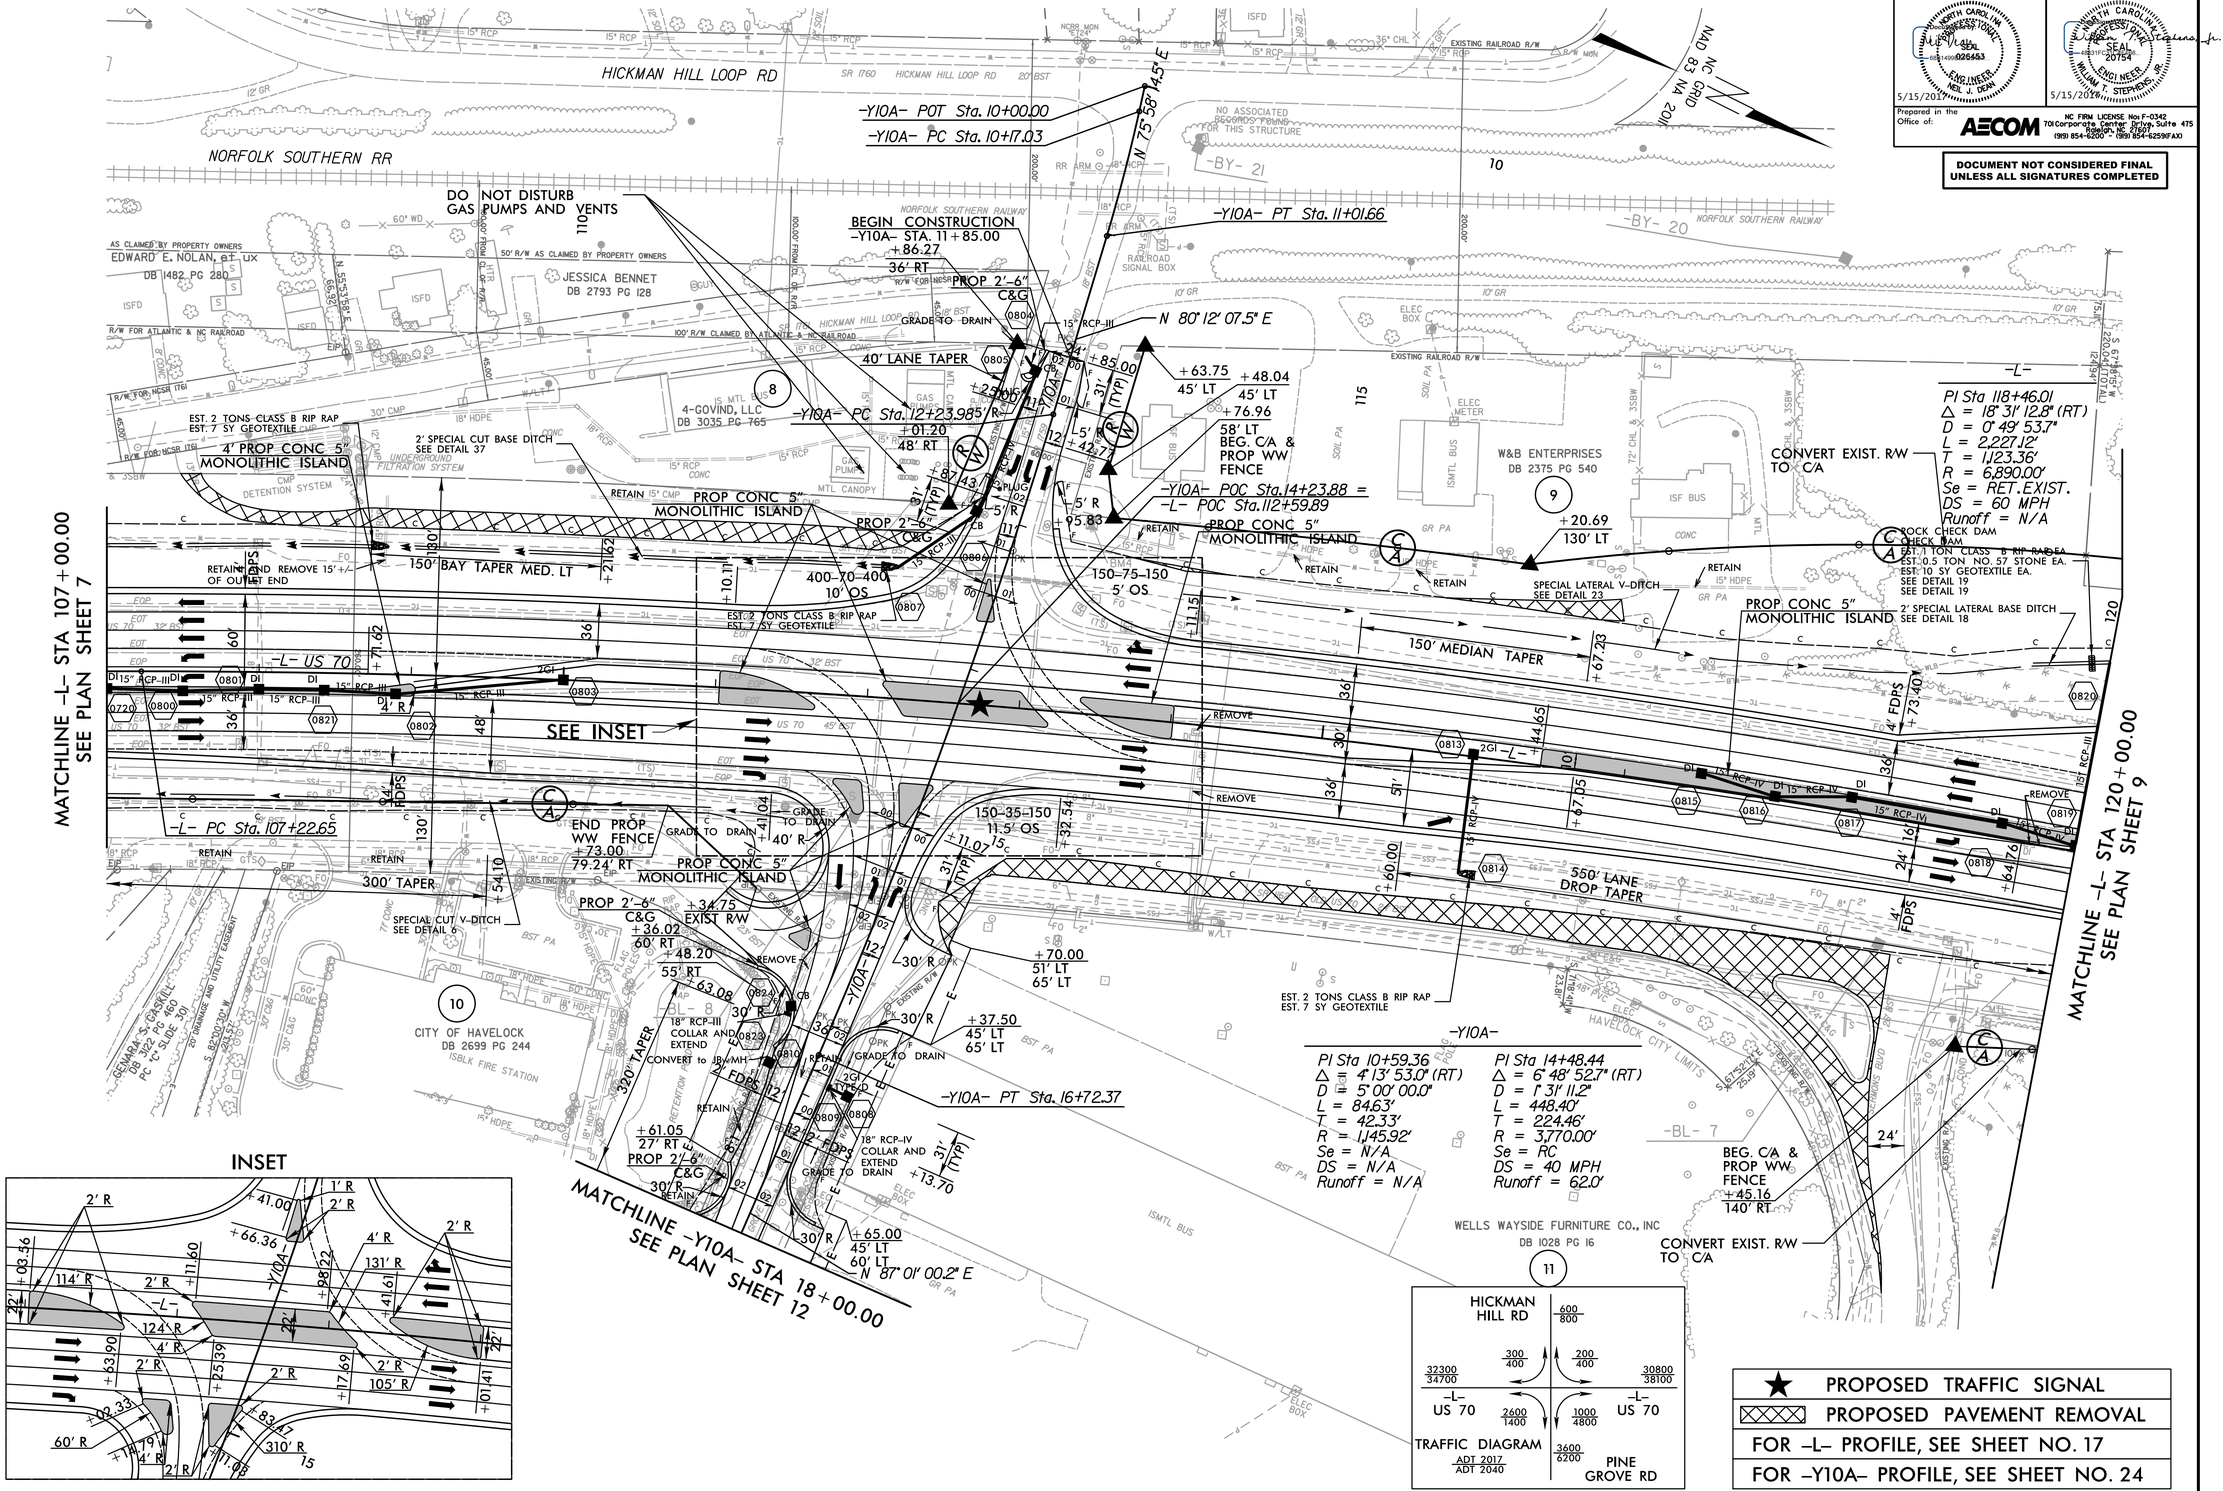

★ PROPOSED TRAFFIC SIGNAL

PROPOSED PAVEMENT REMOVAL

FOR -L- PROFILE, SEE SHEET NO. 17

FOR -Y10A- PROFILE, SEE SHEET NO. 24

REVISIONS

DATE/TIME: 11:07:59 AM
DGN: R:\Roadway\Proj\r5516_rdy_psh_08.dgn