DocuSign Envelope ID: CAD0A129-1B1D-46F5-A112-F3F1A39EC866

TIP NO.	SHEET NO.
R-5516	PMP-4

APPROVED: DocuSigned by: Joseph Kopaskie 9CD6EAEF80A54FA...

DATE: 3/15/2017

SEAL

NORTH CAROLINA PROFESSIONAL SEAL 029669 ENGINEER JOSEPH B. KOPASKIE

DOCUMENT NOT CONSIDERED FINAL UNLESS ALL SIGNATURES COMPLETED

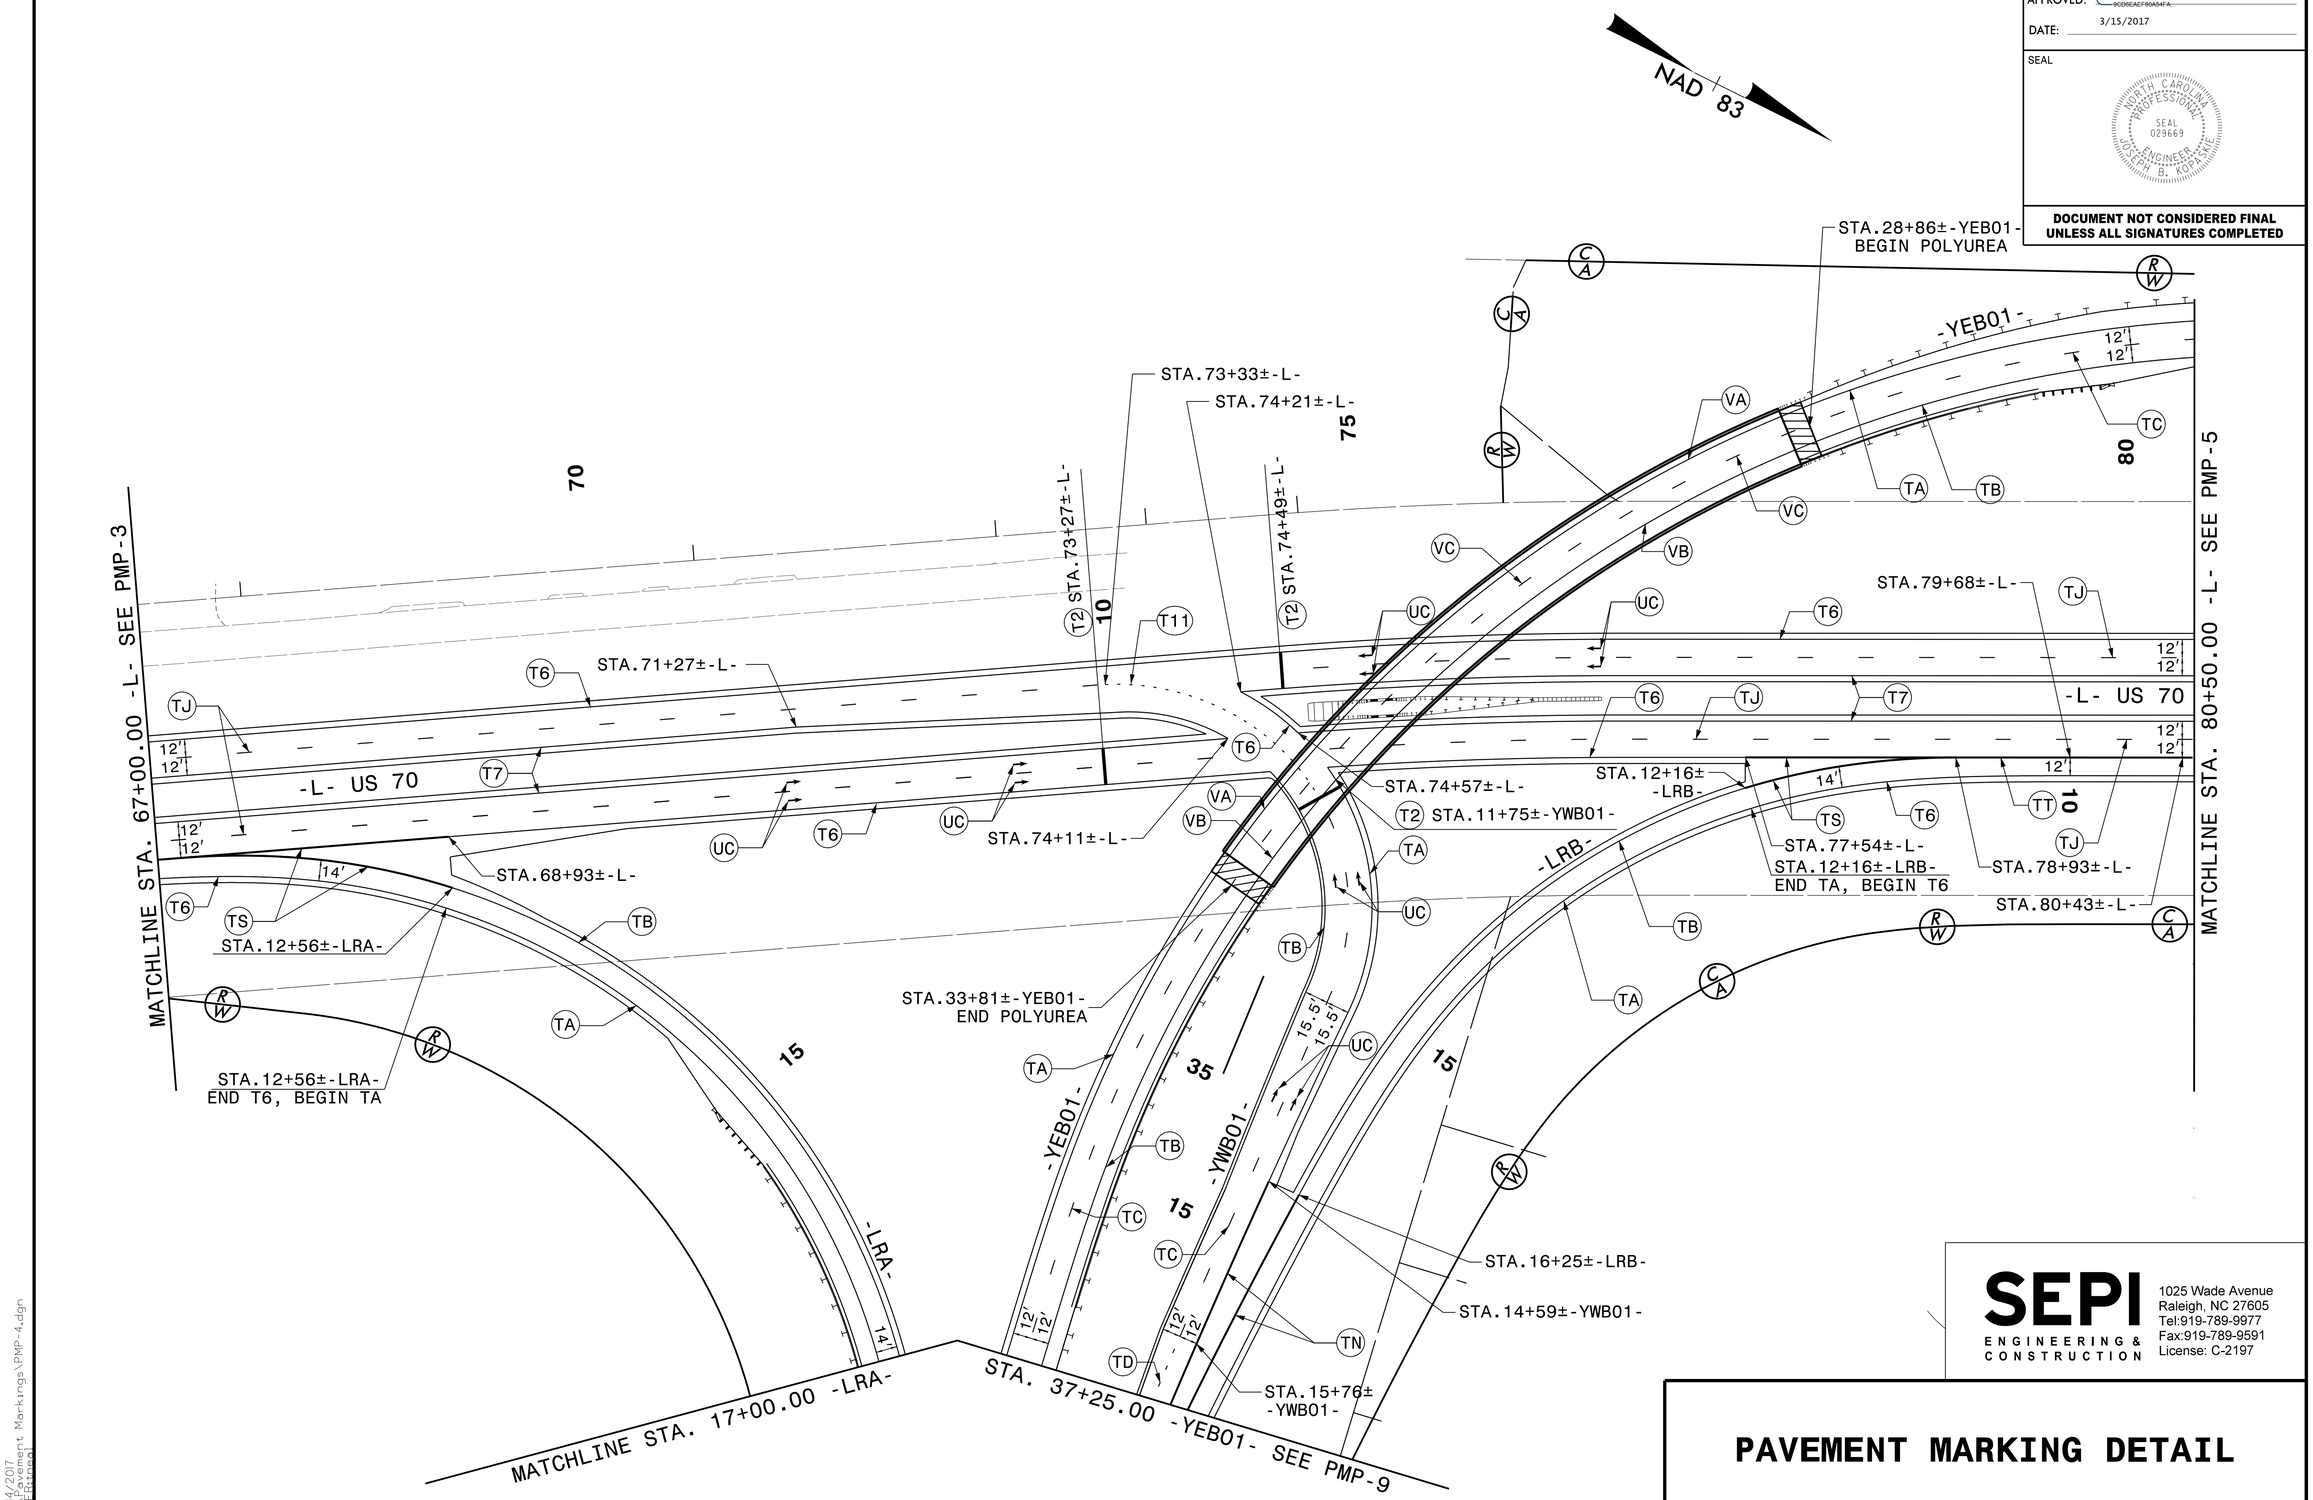

SEPI ENGINEERING & CONSTRUCTION
1025 Wade Avenue
Raleigh, NC 27605
Tel:919-789-9977
Fax:919-789-9591
License: C-2197

PAVEMENT MARKING DETAIL

3/14/2017
...\Pavement Markings\PMP-4.dgn
USER:tneal