PROJECT REFERENCE NO.	SHEET NO.
R-5516	EC-14/CONST.14
R/W SHEET NO.	

Prepared in the Office of: AECOM — NC FIRM LICENSE No: F-0342, 701 Corporate Center Drive, Suite 475, Raleigh, NC 27607, (919) 854-6200 - (919) 854-6259 FAX

ENVIRONMENTALLY SENSITIVE AREA
SEE PROJECT SPECIAL PROVISIONS

NOTE:
PERIMETER EROSION CONTROL MEASURES SHALL BE INSTALLED DURING CLEARING AND GRUBBING PHASE.

CLEARING AND GRUBBING EROSION CONTROL FOR CONSTRUCTION SHEET 14

NOTE:
PLACE TEMPORARY ROCK SEDIMENT DAMS TYPE – B AND TEMPORARY ROCK SILT CHECKS TYPE – A AT DRAINAGE OUTLETS.

INSTALL PIPE(S) IN JURISDICTIONAL AREAS WITHOUT IMPACTING STREAM UNTIL AREA STABILIZED AND ACCORDING TO NCDOT BEST MANAGEMENT PRACTICES FOR CONSTRUCTION AND MAINTENANCE ACTIVITIES MANUAL.

CLEAN WATER DIVERSION
CWD
(Not to Scale)

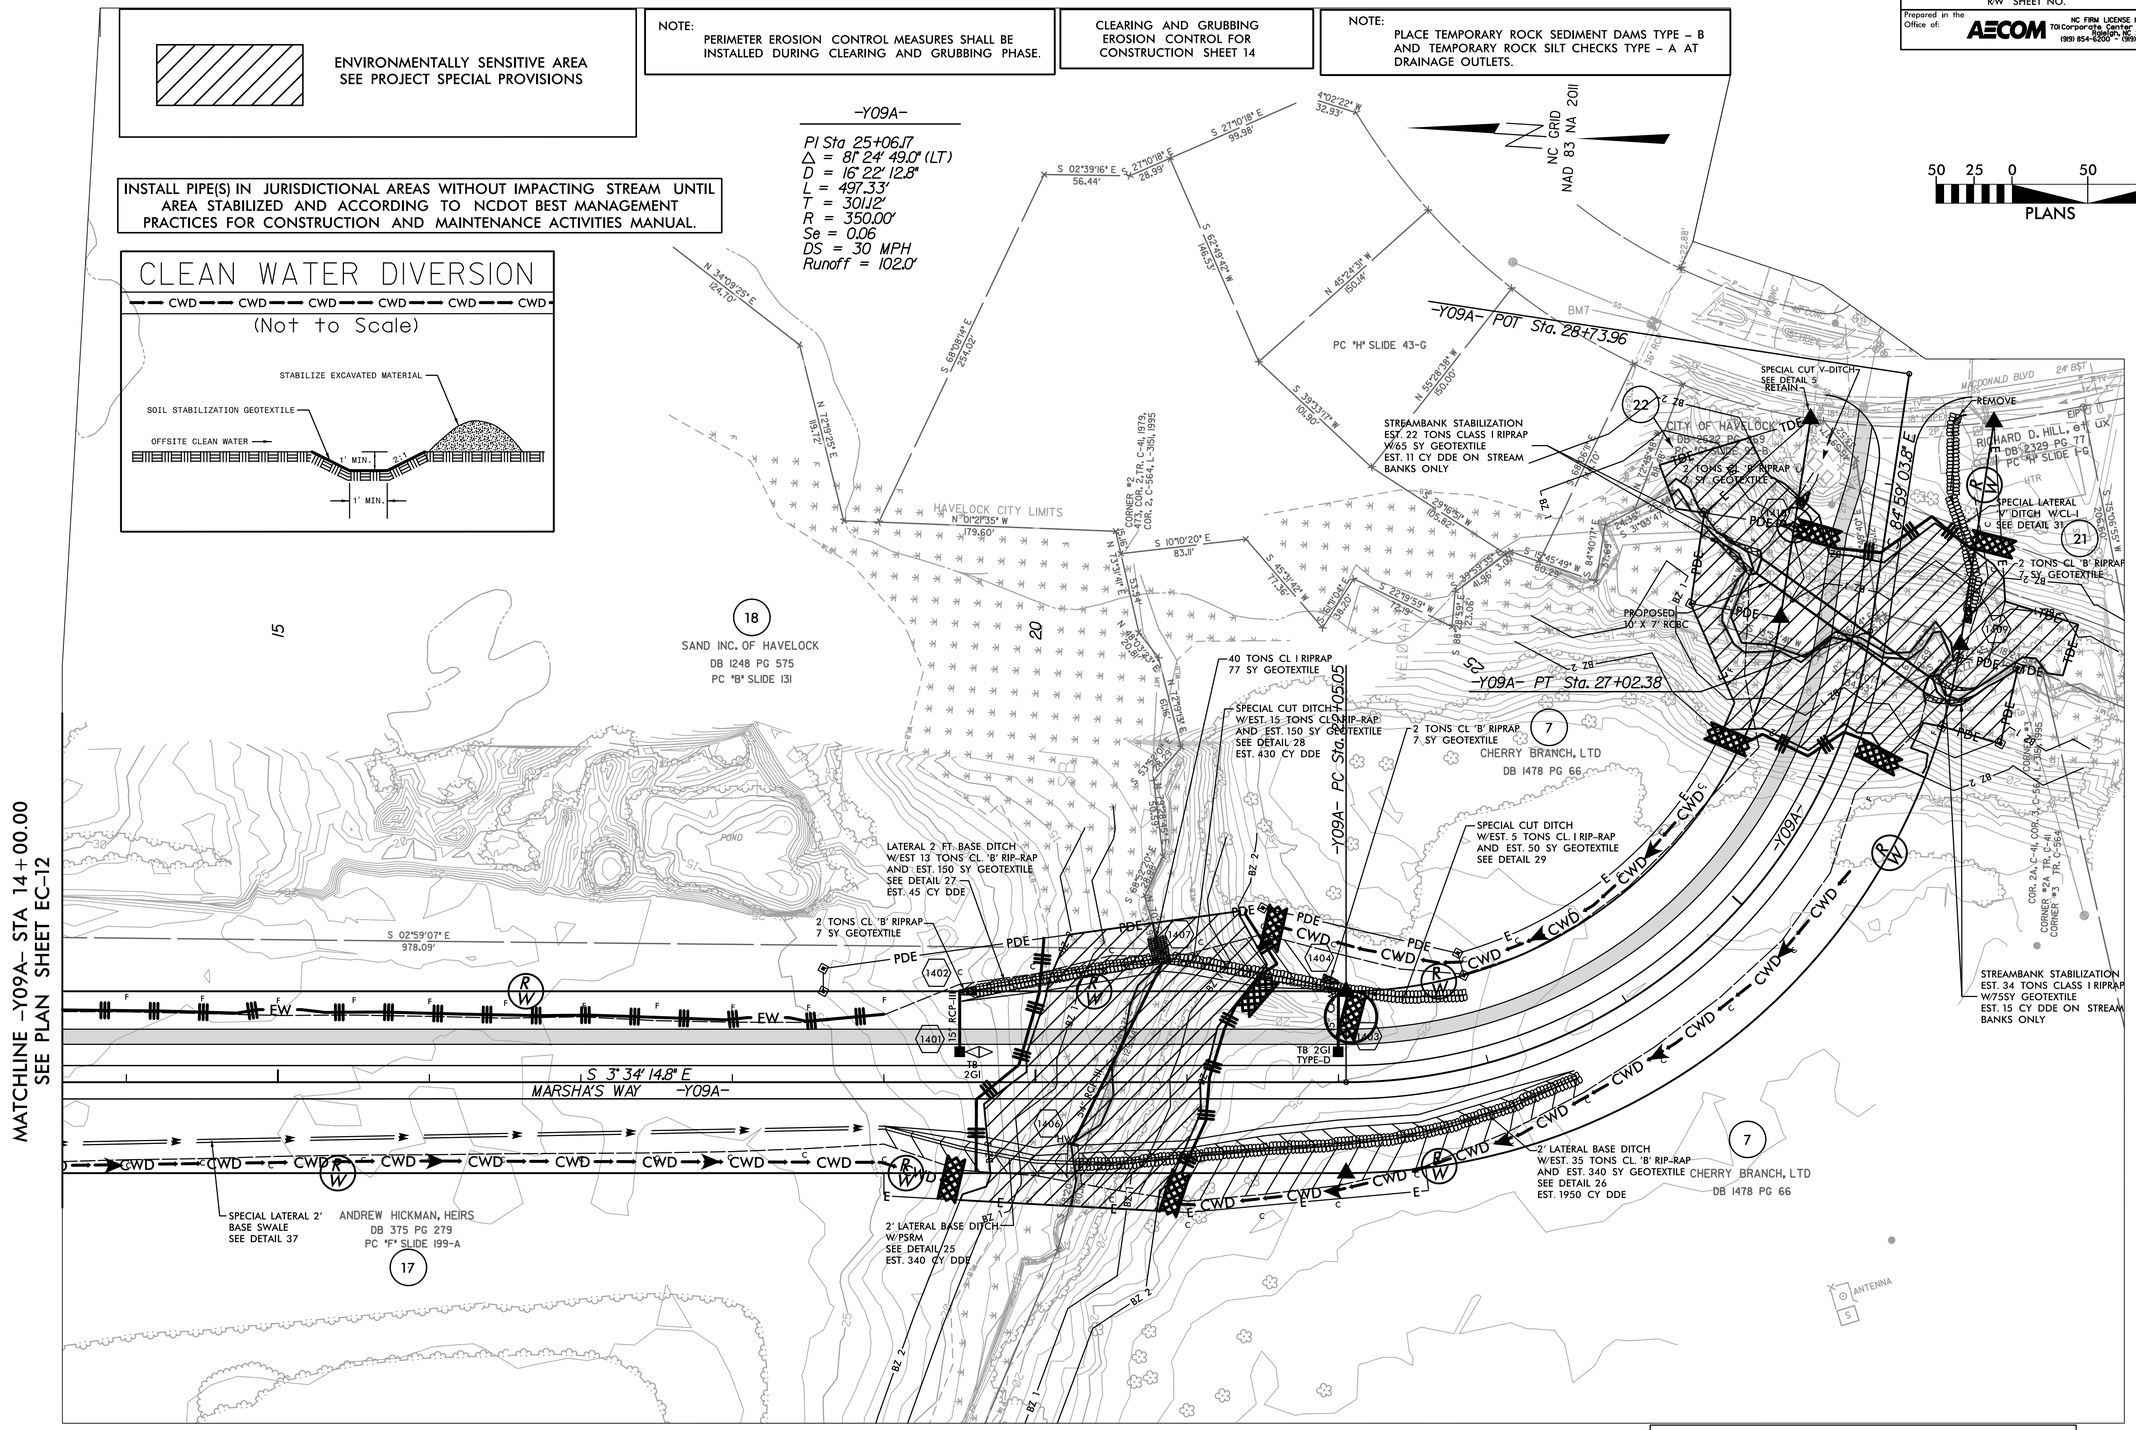

PROPOSED SIDEWALK

FOR -Y09A- PROFILE, SEE SHEET NO. 23

DATE/TIME: 2:39:48 PM
DGN: R:\Environmental\Design\5516_rev_sct4.dgn