PROJECT REFERENCE NO.	SHEET NO.
R-5516	UO-9

UTILITIES BY OTHERS

NOTE:
ALL UTILITY WORK SHOWN ON THIS SHEET WILL BE DONE BY OTHERS. NO PAYMENT WILL BE MADE TO THE CONTRACTOR FOR UTILITY WORK SHOWN ON THIS SHEET.

NAD 83

MATCHLINE -YEB01-/-YWB01-
STA 50+00.00 /29+00.00
SEE PLAN SHEET UO-8

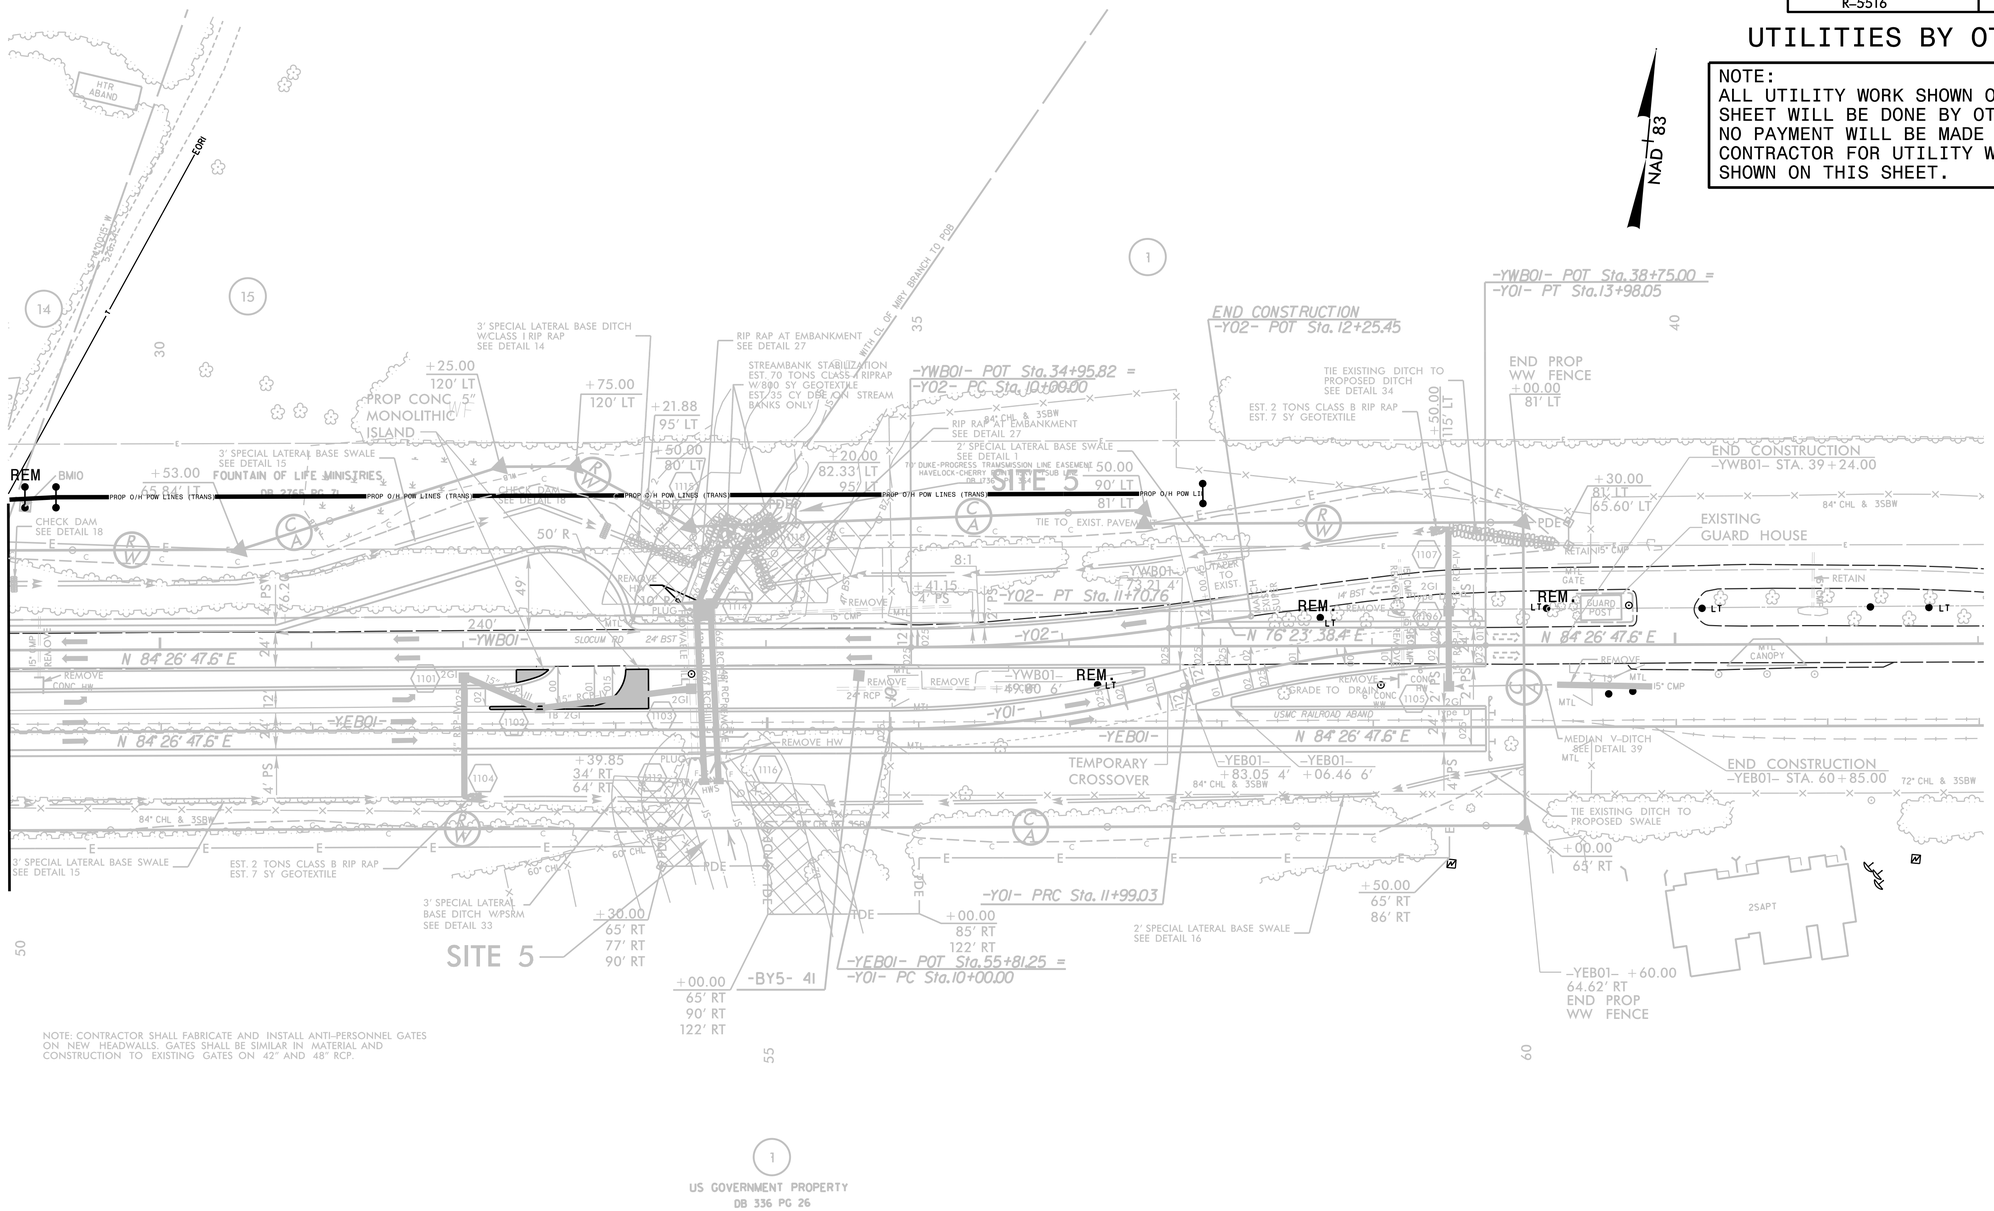

NOTE: CONTRACTOR SHALL FABRICATE AND INSTALL ANTI-PERSONNEL GATES ON NEW HEADWALLS. GATES SHALL BE SIMILAR IN MATERIAL AND CONSTRUCTION TO EXISTING GATES ON 42" AND 48" RCP.

KCI ASSOCIATES OF N.C.
CIVIL ENGINEERS
ENVIRONMENTAL - CEI
LAND SURVEYING
SUBSURFACE UTILITY ENGINEERING
4505 FALLS OF NEUSE ROAD
SUITE 400
RALEIGH, NORTH CAROLINA 27609
(919) 783-9214
WWW.KCI.COM

5/14/99
29/2002 7:06:26 AM
pw:\\pwdsc01\projects\R5516_utilrdy11_U009_psh.dgn