TIP PROJECT: R-5516

CONTRACT: 203955

STATE OF NORTH CAROLINA
DIVISION OF HIGHWAYS

STATE	STATE PROJECT REFERENCE NO.	SHEET NO.	TOTAL SHEETS
N.C.	R-5516		

STATE PROJ. NO.	F. A. PROJ. NO.	DESCRIPTION
45492.1.1	NHS-0070(154)	PE
45492.2.1	NHS-0070(154)	R/W /UTILITIES
45492.3.1	NHS-0070(154)	CONSTRUCTION

CRAVEN COUNTY

LOCATION: INTERCHANGE FROM US 70 TO SLOCUM ROAD AT CHERRY POINT MILITARY BASE

TYPE OF WORK: GRADING, PAVING, DRAINAGE, CULVERTS, STRUCTURE, AND SIGNALS

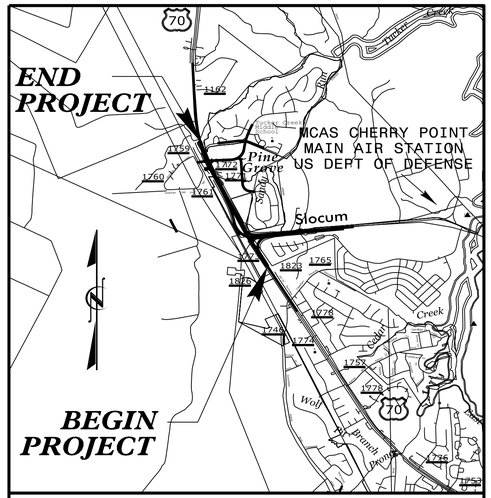

VICINITY MAP

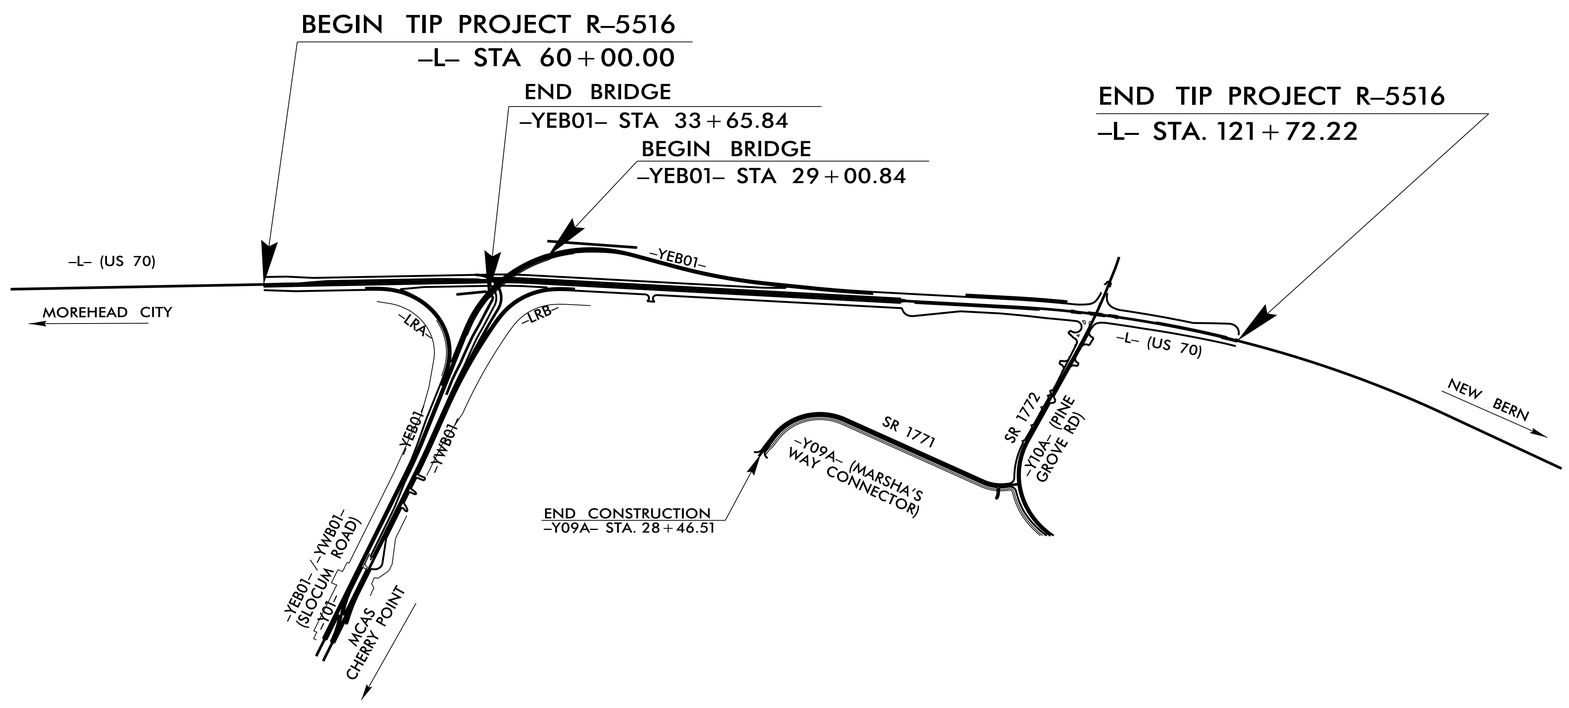

STRUCTURES

DESIGN DATA

ADT 2017 = 32,900
ADT 2040 = 38,100
K = 10 %
D = 70 %
T = 12 % *
V = 60 MPH
* TTST 2 % DUAL 10%
FUNC CLASS =
PRINCIPAL ARTERIAL
STATEWIDE TIER

PROJECT LENGTH

LENGTH ROADWAY TIP PROJECT R-5516 = 1.169 MILES
LENGTH STRUCTURE TIP PROJECT R-5516 = 0.088 MILES
TOTAL LENGTH TIP PROJECT R-5516 = 1.257 MILES

Prepared in the Office of:
DIVISION OF HIGHWAYS
1000 Birch Ridge Dr., Raleigh NC, 27610
2012 STANDARD SPECIFICATIONS

LETTING DATE:
JUNE 20, 2017

STATE OF NORTH CAROLINA DEPARTMENT OF TRANSPORTATION

$$$