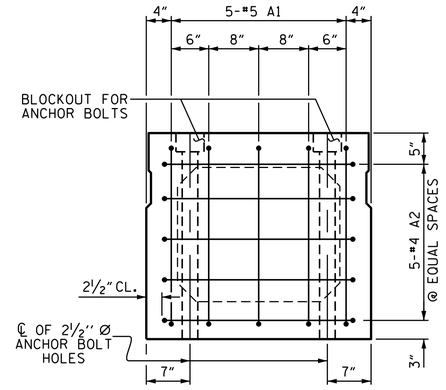

END ELEVATION

SHOWING PLACEMENT OF #5 & #4 "A" BARS AND LOCATION OF ANCHOR BOLT HOLES. FOR LOCATION OF BLOCKOUTS, SEE SHEET 2 OF 7. (INTERIOR BOX BEAM SECTION SHOWN-EXTERIOR SECTION SIMILAR EXCEPT SHEAR KEY LOCATION. STRAND LAYOUT NOT SHOWN.)

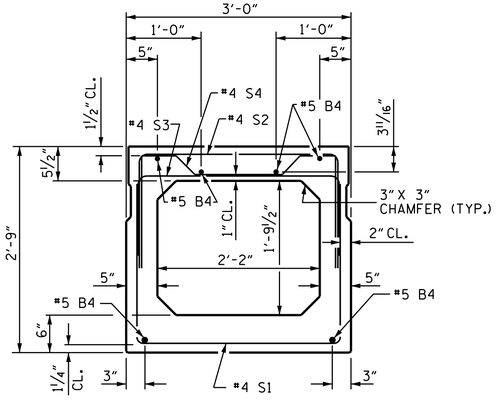

INTERIOR BOX BEAM SECTION

(STRAND LAYOUT NOT SHOWN)

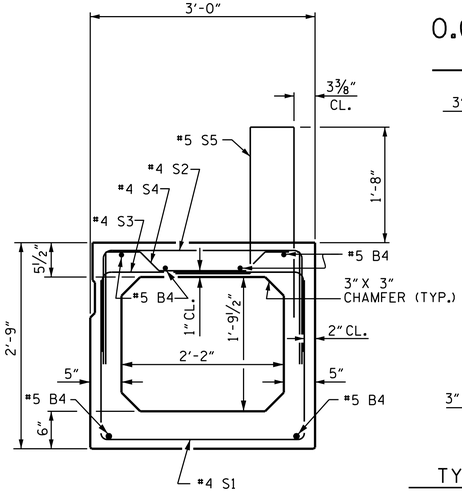

EXTERIOR BOX BEAM SECTION

(STRAND LAYOUT NOT SHOWN)

0.6" Ø LOW RELAXATION STRAND LAYOUT

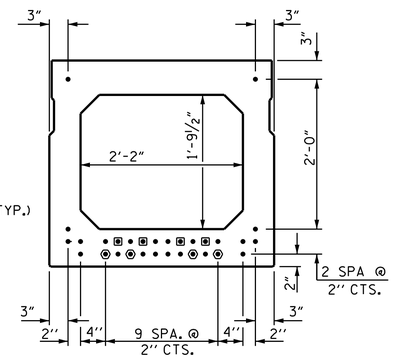

TYPICAL STRAND LOCATION

(30 STRANDS REQUIRED)

BAR TYPES

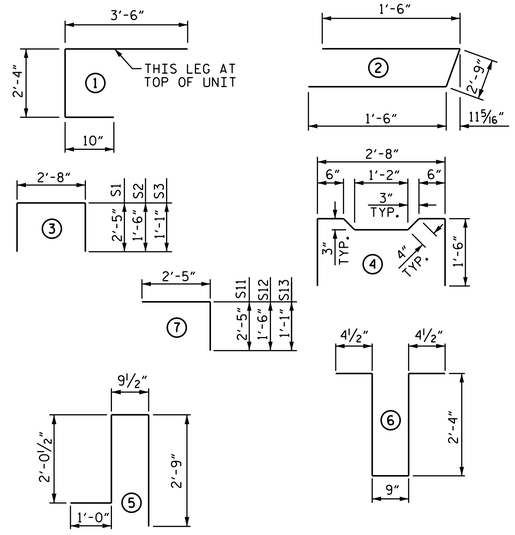

ALL BAR DIMENSIONS ARE OUT TO OUT

BILL OF MATERIAL FOR ONE BOX BEAM SECTION

				EXTERIOR UNIT		INTERIOR UNIT	
BAR	NUMBER	SIZE	TYPE	LENGTH	WEIGHT	LENGTH	WEIGHT
A1	10	#5	1	6'-8"	70	6'-8"	70
A2	40	#4	2	5'-9"	154	5'-9"	154
B4	12	#5	STR	45'-11"	575	45'-11"	575
K1	15	#4	6	6'-2"	62	6'-2"	62
K2	10	#4	STR	2'-8"	18	2'-8"	18
S1	70	#4	3	7'-6"	351	7'-6"	351
S2	70	#4	3	5'-8"	265	5'-8"	265
S3	123	#4	3	4'-10"	397	4'-10"	397
S4	53	#4	4	5'-10"	207	5'-10"	207
S11	12	#4	7	4'-10"	39	4'-10"	39
S12	12	#4	7	3'-11"	31	3'-11"	31
S13	12	#4	7	3'-6"	28	3'-6"	28
✱ S5	117	#5	5	6'-7"	803	--	--
REINFORCING STEEL					2197 LBS.		2197 LBS.
✱ EPOXY COATED REINF. STEEL					803 LBS.		
8000 P.S.I. CONCRETE					16.1 CU. YDS.		16.0 CU. YDS.
0.6" Ø L.R. STRANDS					No. 30		No. 30

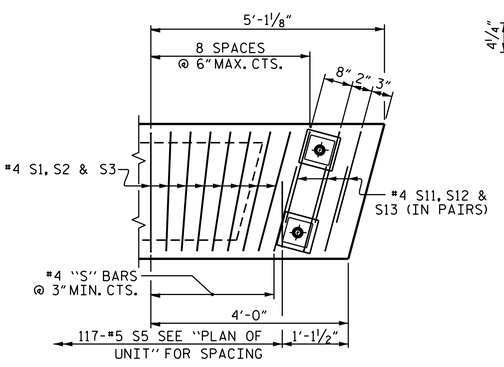

DETAIL "B"

EXTERIOR UNIT SHOWN, INTERIOR UNIT SIMILAR EXCEPT OMIT #5 S5 BARS. "B" BARS AND "A" BARS NOT SHOWN.

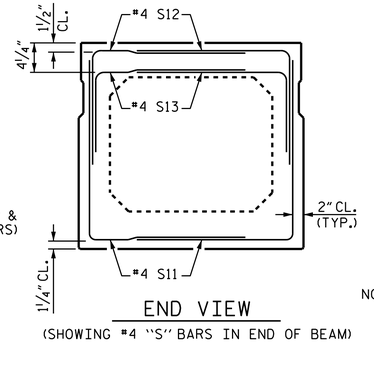

END VIEW

(SHOWING #4 "S" BARS IN END OF BEAM)

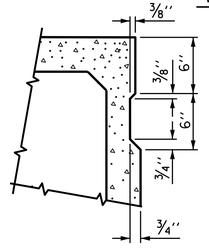

SHEAR KEY DETAIL

NOTE: OMIT SHEAR KEY ON OUTSIDE FACE OF EXTERIOR BOX BEAMS.

GRADE 270 STRANDS	0.6" Ø L.R.
AREA (SQUARE INCHES)	0.217
ULTIMATE STRENGTH (LBS. PER STRAND)	58,600
APPLIED PRESTRESS (LBS. PER STRAND)	43,950

DEBONDING LEGEND

- ● FULLY BONDED STRANDS
- ▣ STRANDS DEBONDED FOR 4'-0" FROM END OF GIRDER
- ⬢ STRANDS DEBONDED FOR 12'-0" FROM END OF GIRDER

BOND SHALL BE BROKEN ON STRANDS AS SHOWN FOR THE SPECIFIED LENGTH FROM EACH END OF THE BOX BEAM. SEE STANDARD SPECIFICATIONS ARTICLE 1078-7.

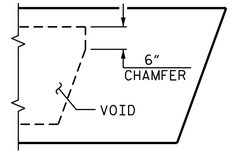

CHAMFER DETAIL

SHOWING 6" VOID CHAMFER

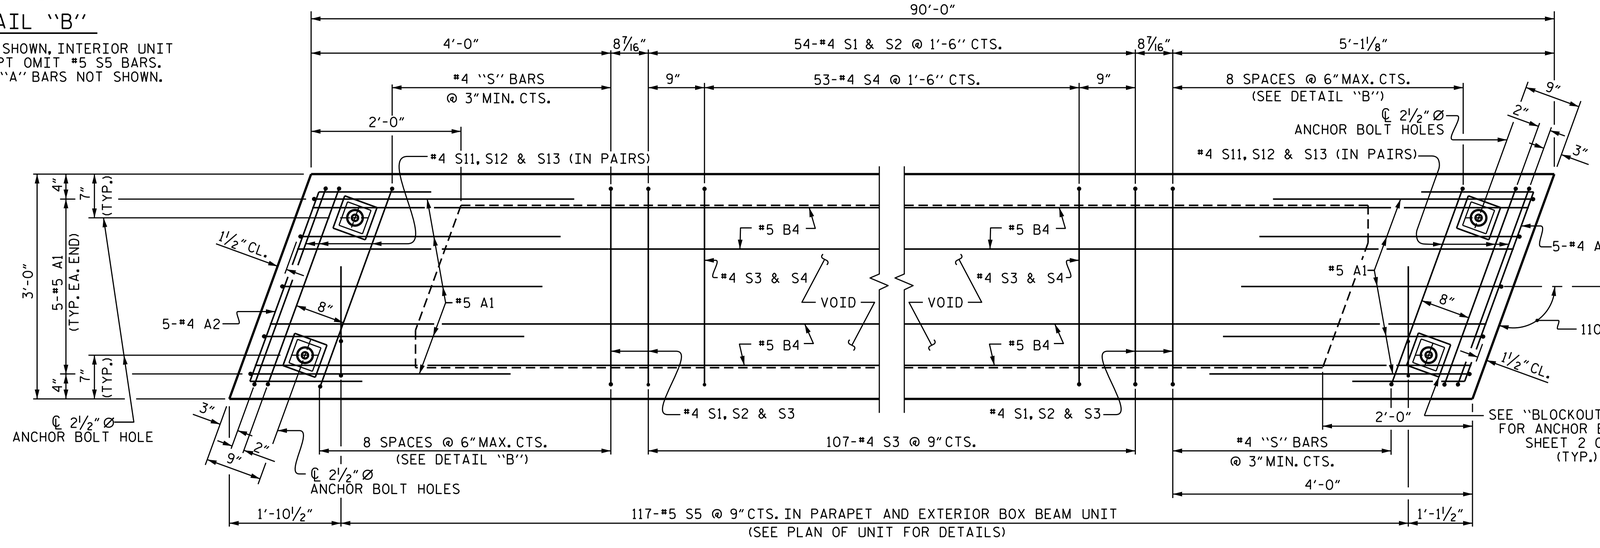

PLAN OF BOX BEAM

EXTERIOR UNIT SHOWN, INTERIOR UNIT SIMILAR EXCEPT OMIT #5 S5 BARS.
#5 A1 BARS MAY BE SHIFTED TO AVOID BLOCKOUTS FOR ANCHOR BOLTS.
#4 "B" BARS MAY BE FIELD CUT TO AVOID BLOCKOUTS FOR ANCHOR BOLTS. FOR LOCATION OF DIAPHRAGMS, SEE PLAN OF SPANS. FOR REINFORCING STEEL IN DIAPHRAGMS, SEE DIAPHRAGM DETAILS.

DocuSigned by: Krishna P. Sedai
EA6F7041508F4B7...

4/20/2017

PROJECT NO. B-5165
DAVIDSON COUNTY
STATION: 22+12.00 -L-

SHEET 5 OF 7

STATE OF NORTH CAROLINA
DEPARTMENT OF TRANSPORTATION
RALEIGH

3'-0" X 2'-9" PRESTRESSED CONCRETE BOX BEAM UNIT (SPAN A) 110° SKEW

REVISIONS						SHEET NO.
NO.	BY:	DATE:	NO.	BY:	DATE:	S-9
1			3			TOTAL SHEETS
2			4			24

DRAWN BY : H. B. DESAI DATE : 10/12/16
CHECKED BY : T. L. AVERETTE DATE : 2/15/17
DESIGN ENGINEER OF RECORD: K. P. SEDAI DATE : 2/24/17

DOCUMENT NOT CONSIDERED FINAL UNLESS ALL SIGNATURES COMPLETED

20-APR-2017 12:03
P:\Structures\Final Plans\B-5165_SMU_BB.dgn
kpaschal