TIP PROJECT: N/A

CONTRACT:

POLK COUNTY

PROJECT REFERENCE NO.	SHEET NO.
2018CPT.14.01.10751.1	1

STATE PROJECT	F.A. PROJECT NO.	DESCRIPTION

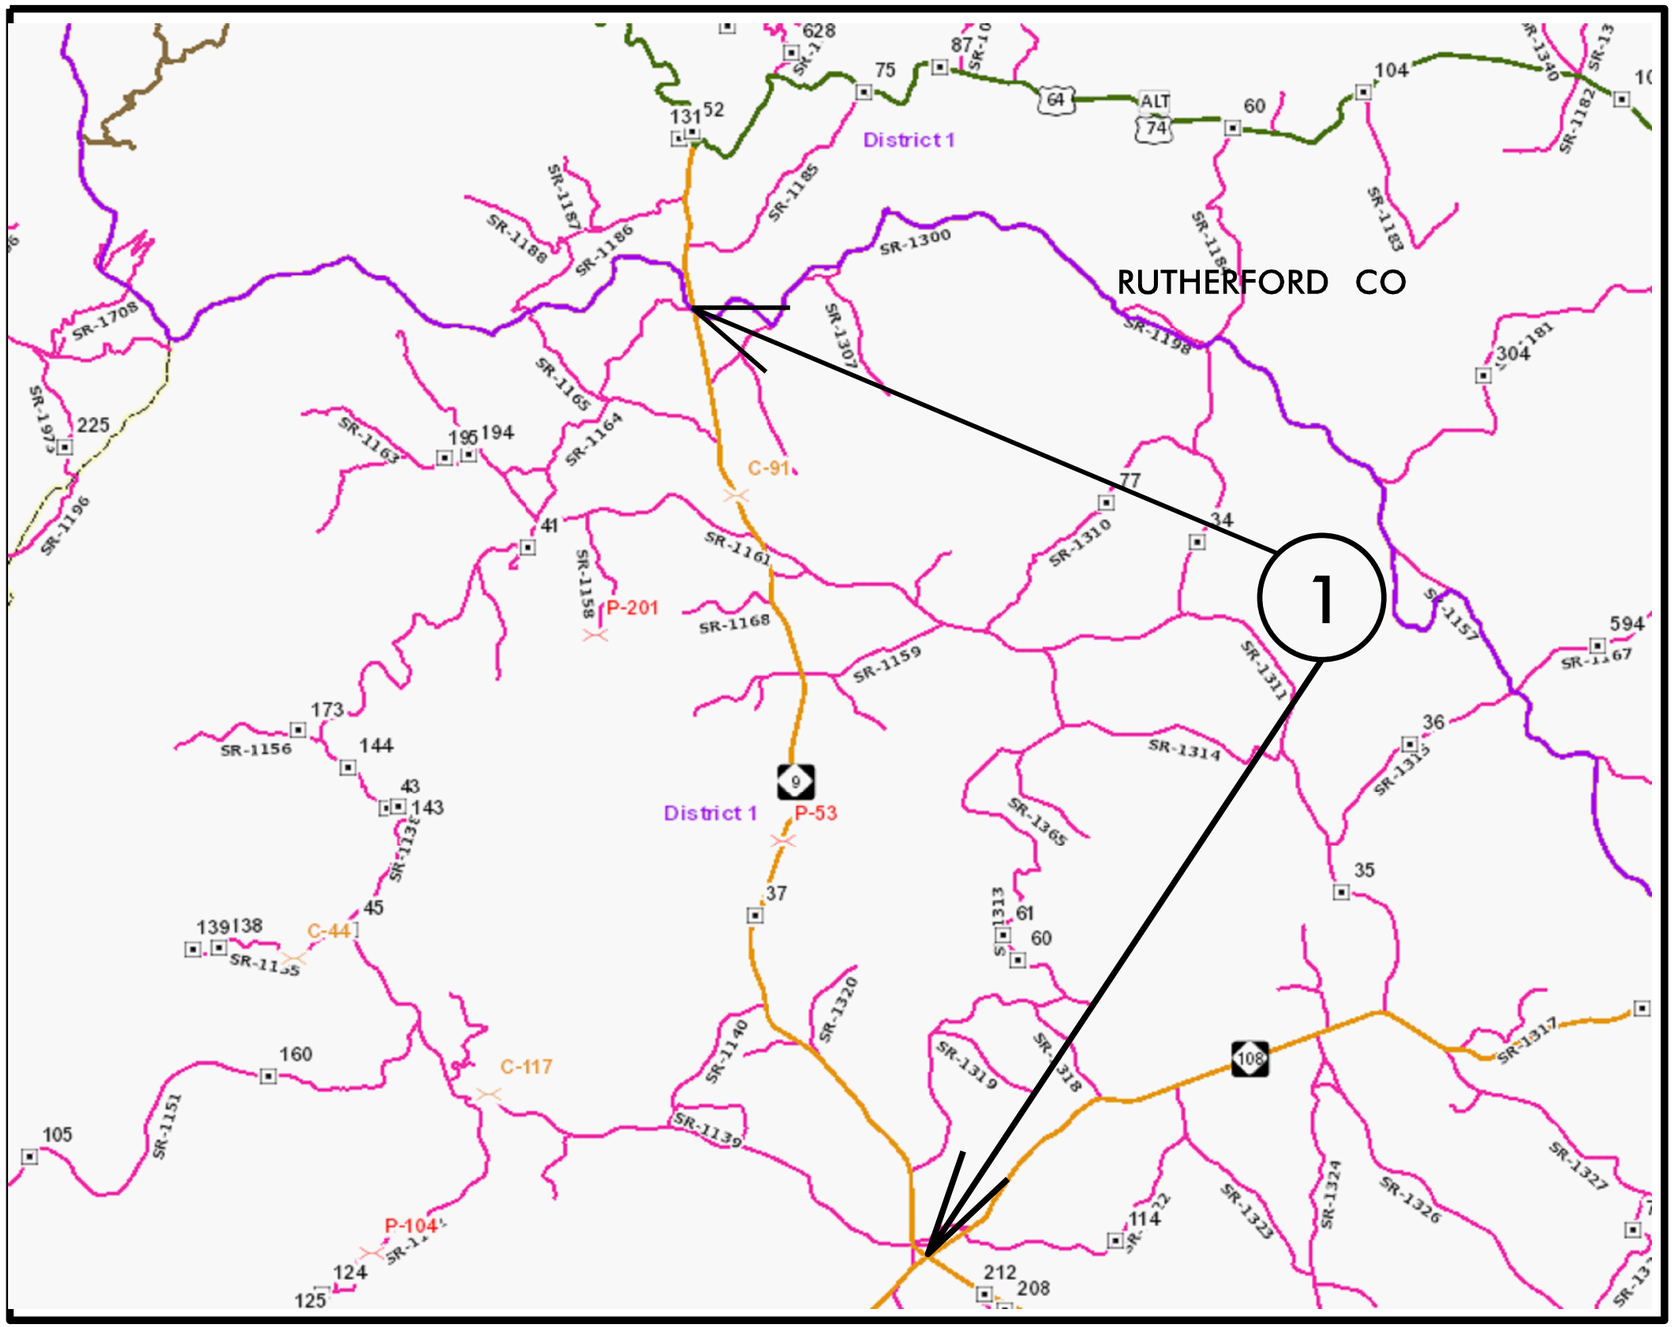

MAP 1

BEG

END