TIP PROJECT: N/A

CONTRACT:

PROJECT REFERENCE NO.	SHEET NO.
2018CPT.14.01.10751.1	2
STATE PROJECT / F.A. PROJECT NO.	DESCRIPTION

POLK COUNTY

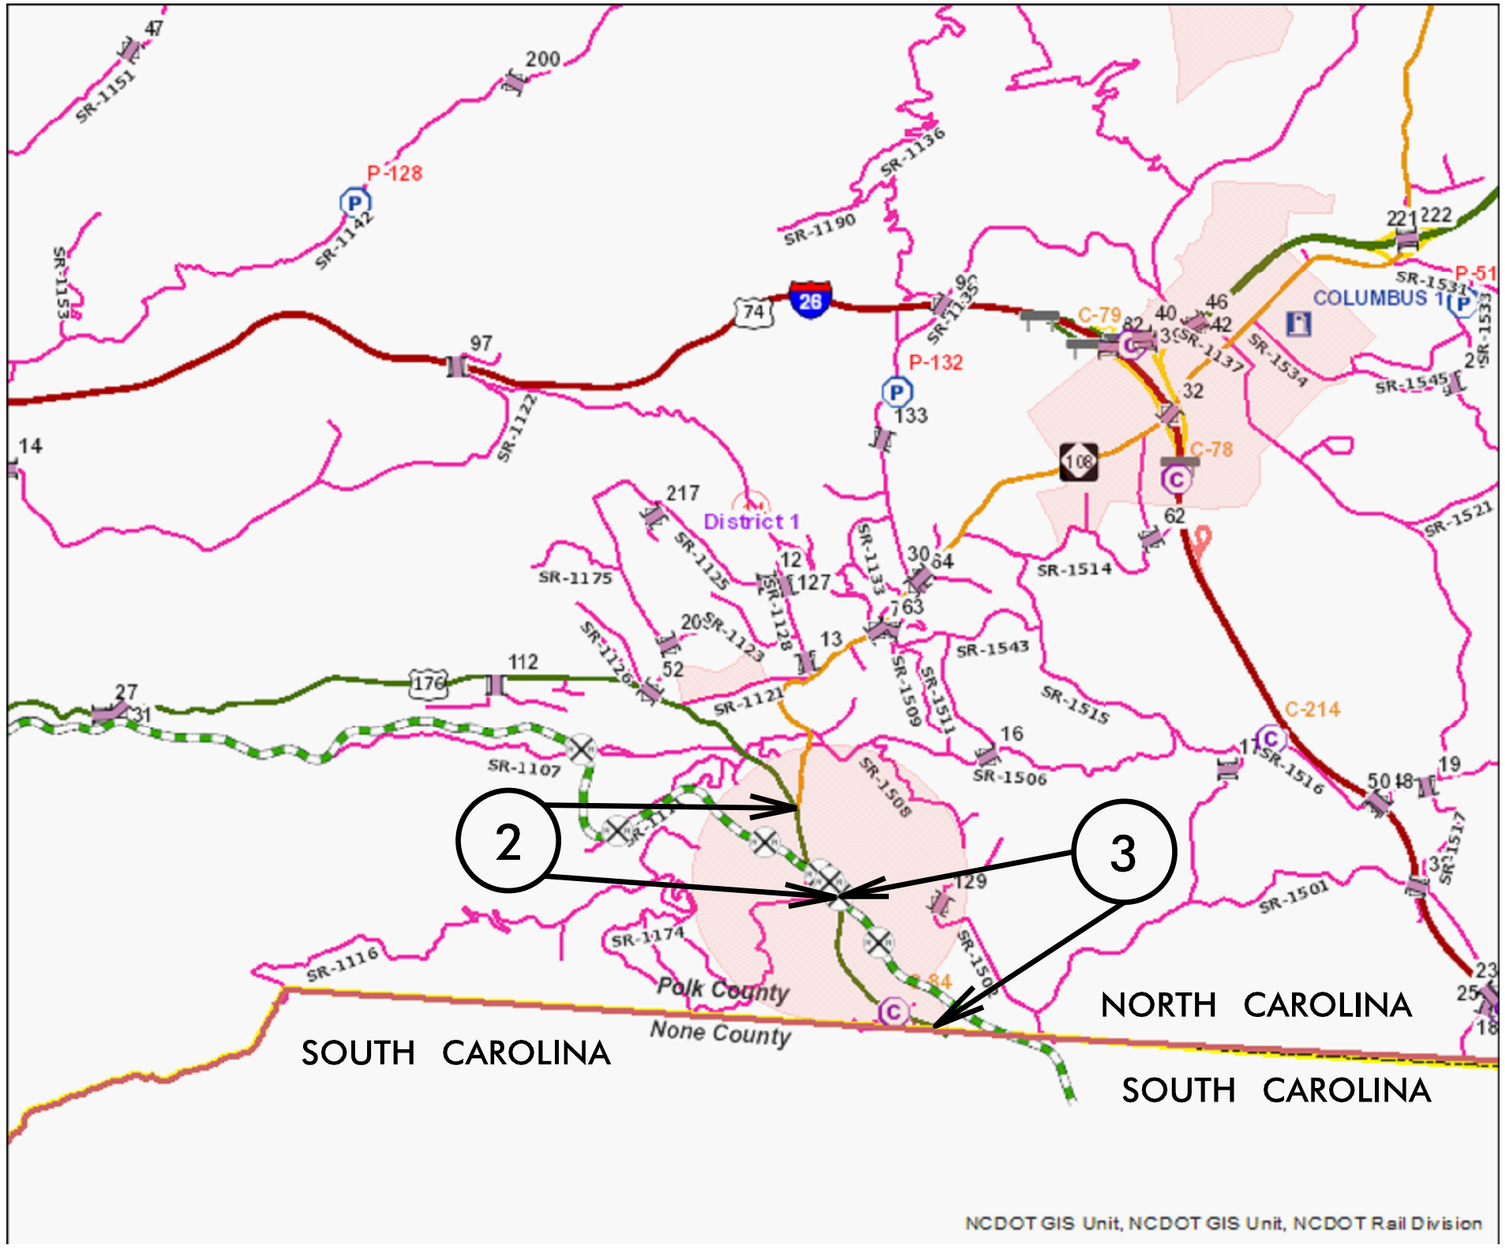

MAP 2

BEG END

MAP 3

BEG END