PROJECT REFERENCE NO.		SHEET NO.
2018CPT.14.01.20451.1		3
STATE PROJECT	F.A. PROJECT NO.	DESCRIPTION

HENDERSON COUNTY

TIP PROJECT: N/A

CONTRACT:

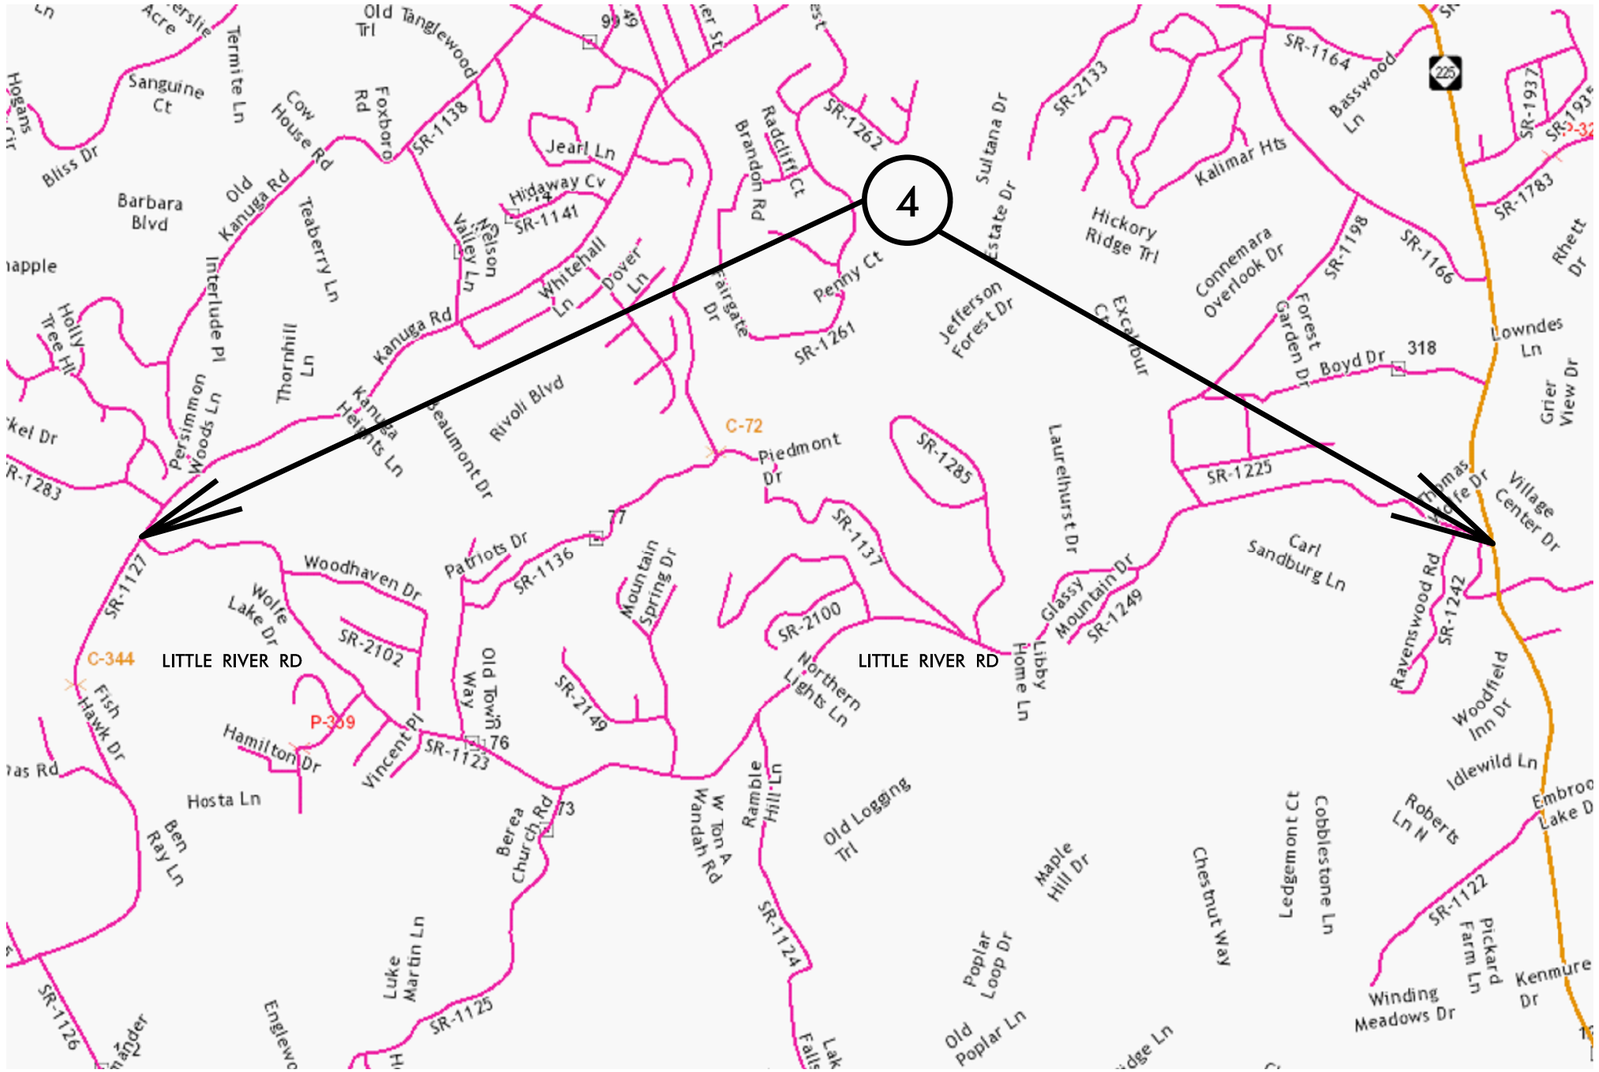

MAP 4

BEG

END