PROJECT REFERENCE NO.		SHEET NO.
2018CPT.14.01.20451.1		9
STATE PROJECT	F.A. PROJECT NO.	DESCRIPTION

TIP PROJECT: N/A

CONTRACT:

HENDERSON COUNTY

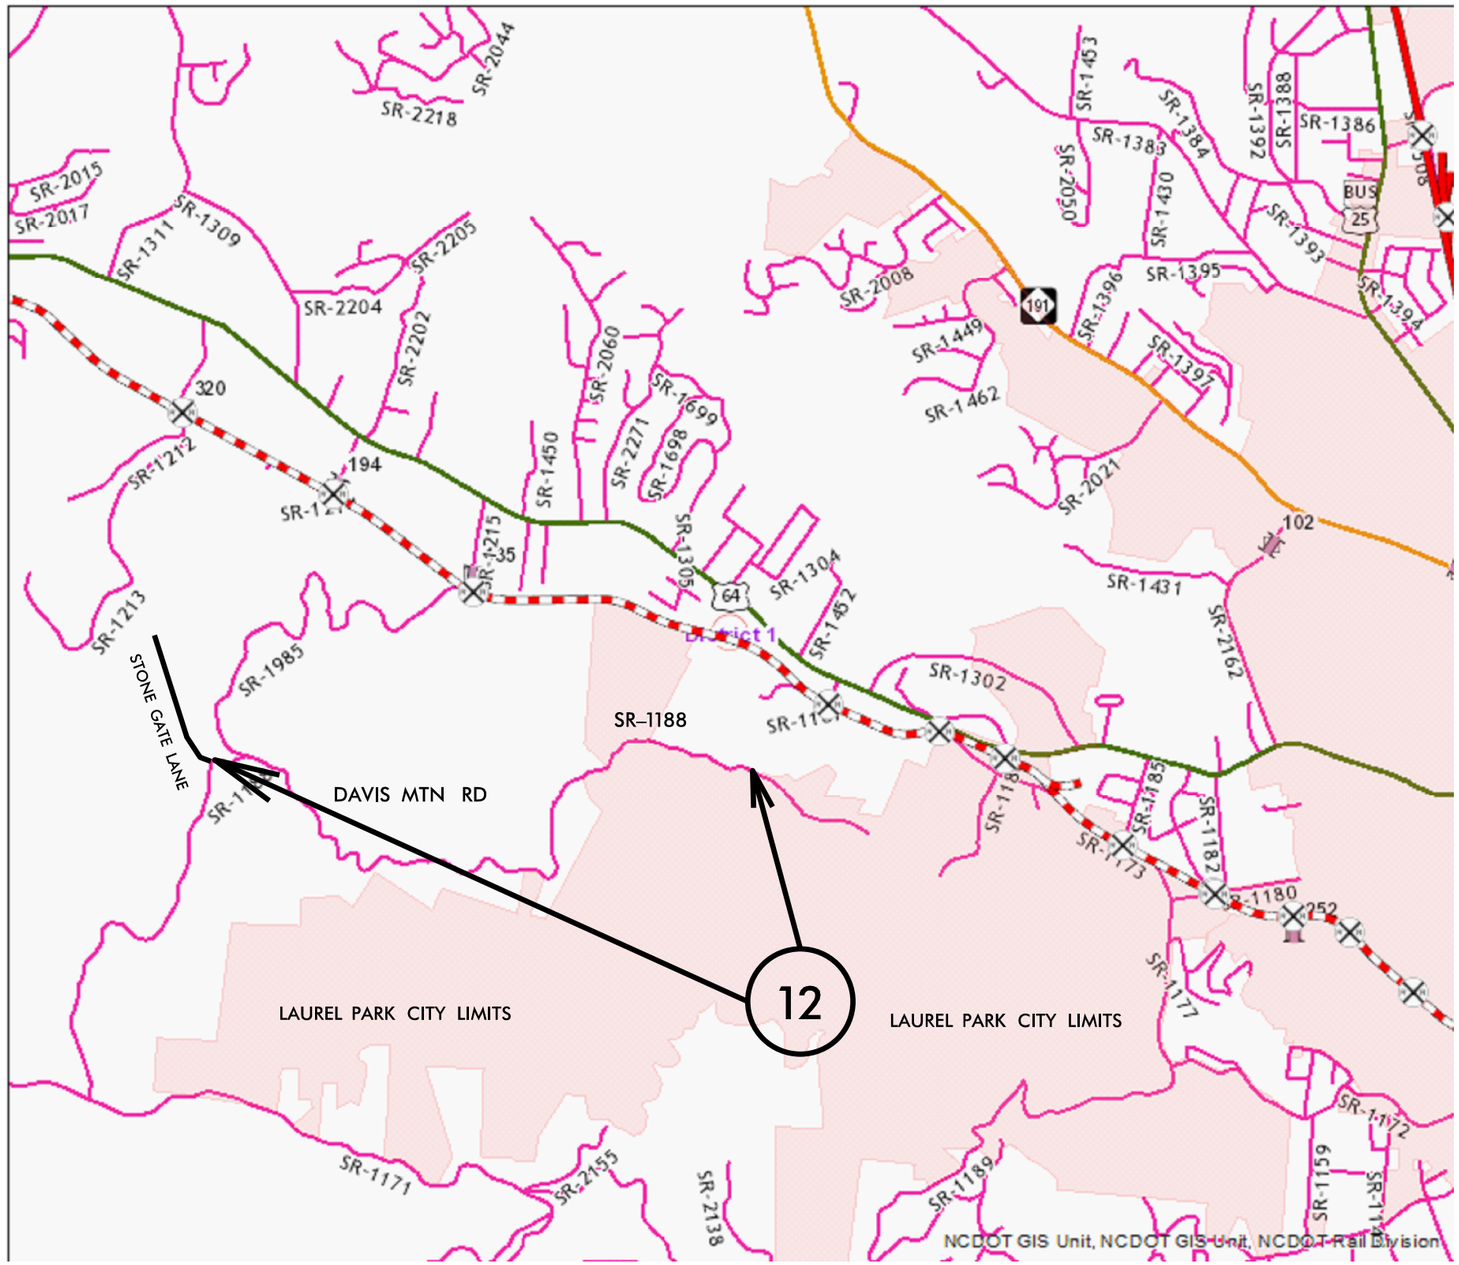

MAP 12

BEG

END