PROJECT REFERENCE NO.		SHEET NO.
2018CPT.14.01.20751.1		12
STATE PROJECT	F.A. PROJECT NO.	DESCRIPTION

POLK COUNTY

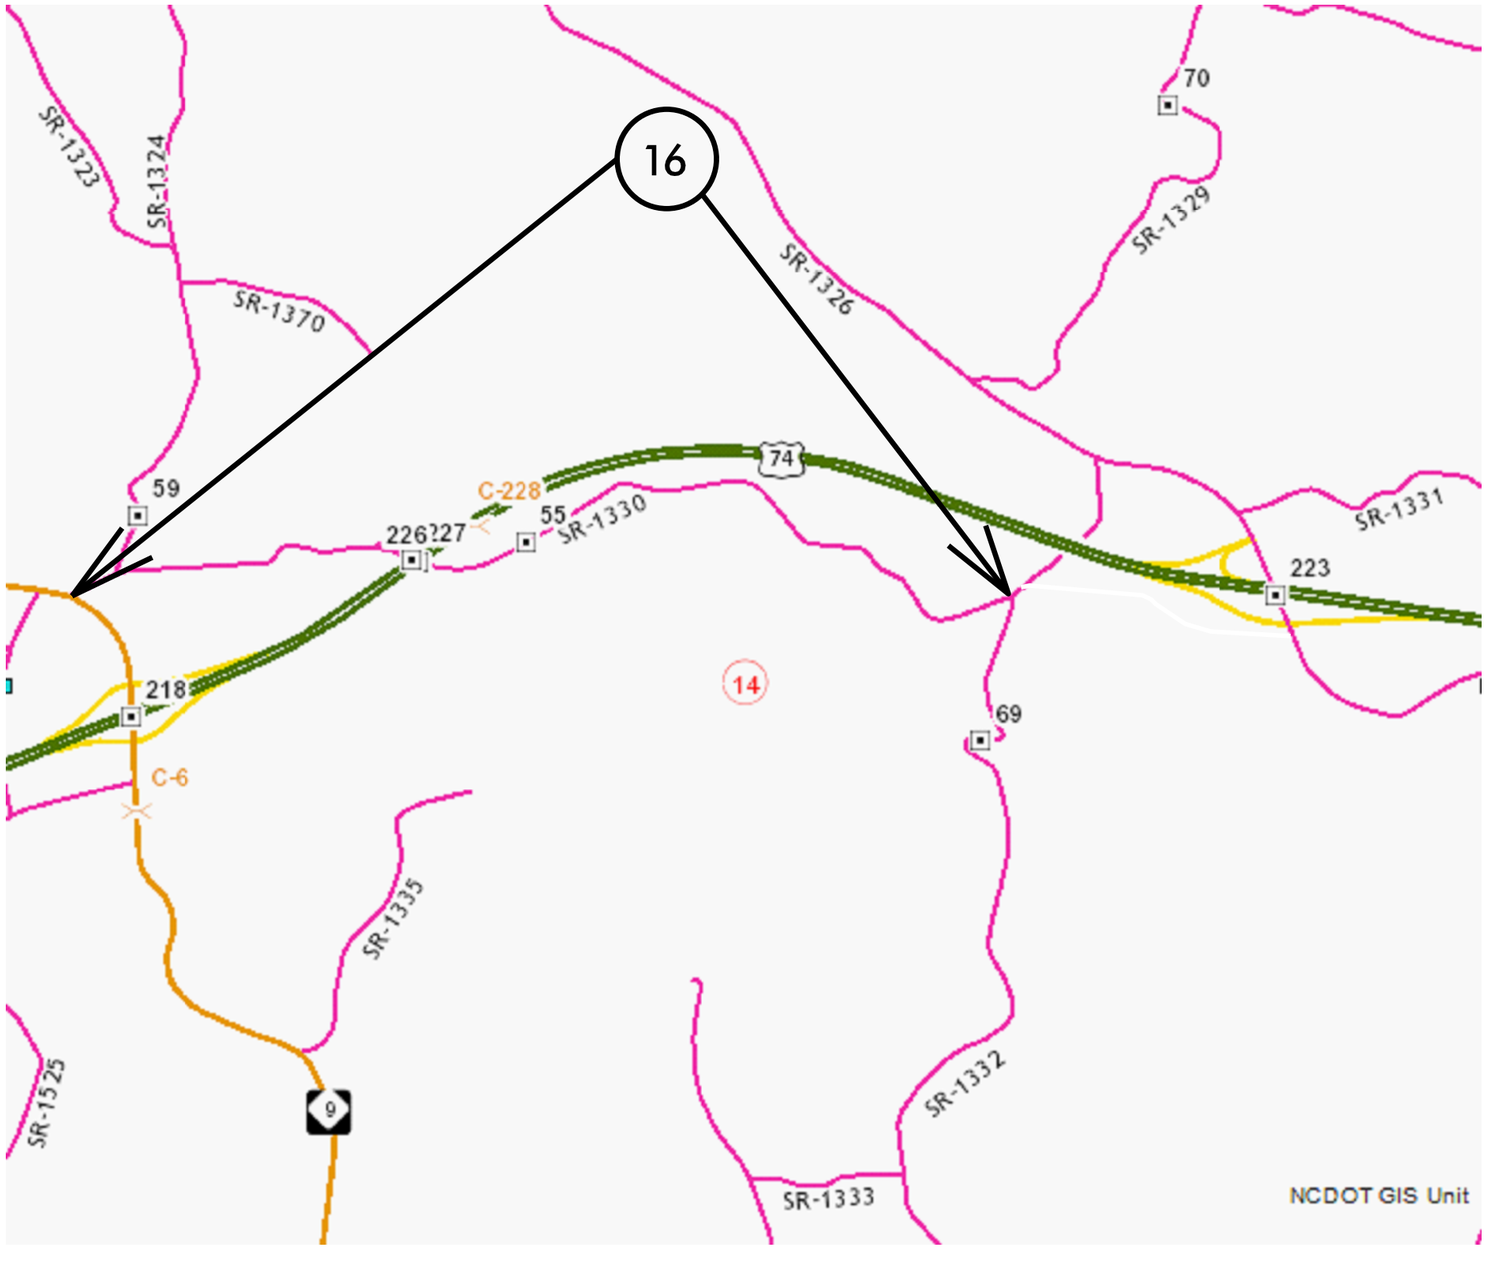

MAP 16

BEG

END

TIP PROJECT: N/A

CONTRACT: