PROJECT REFERENCE NO.		SHEET NO.
2018CPT.14.01.20881.1		16
STATE PROJECT	F.A. PROJECT NO.	DESCRIPTION

TRANSYLVANIA COUNTY

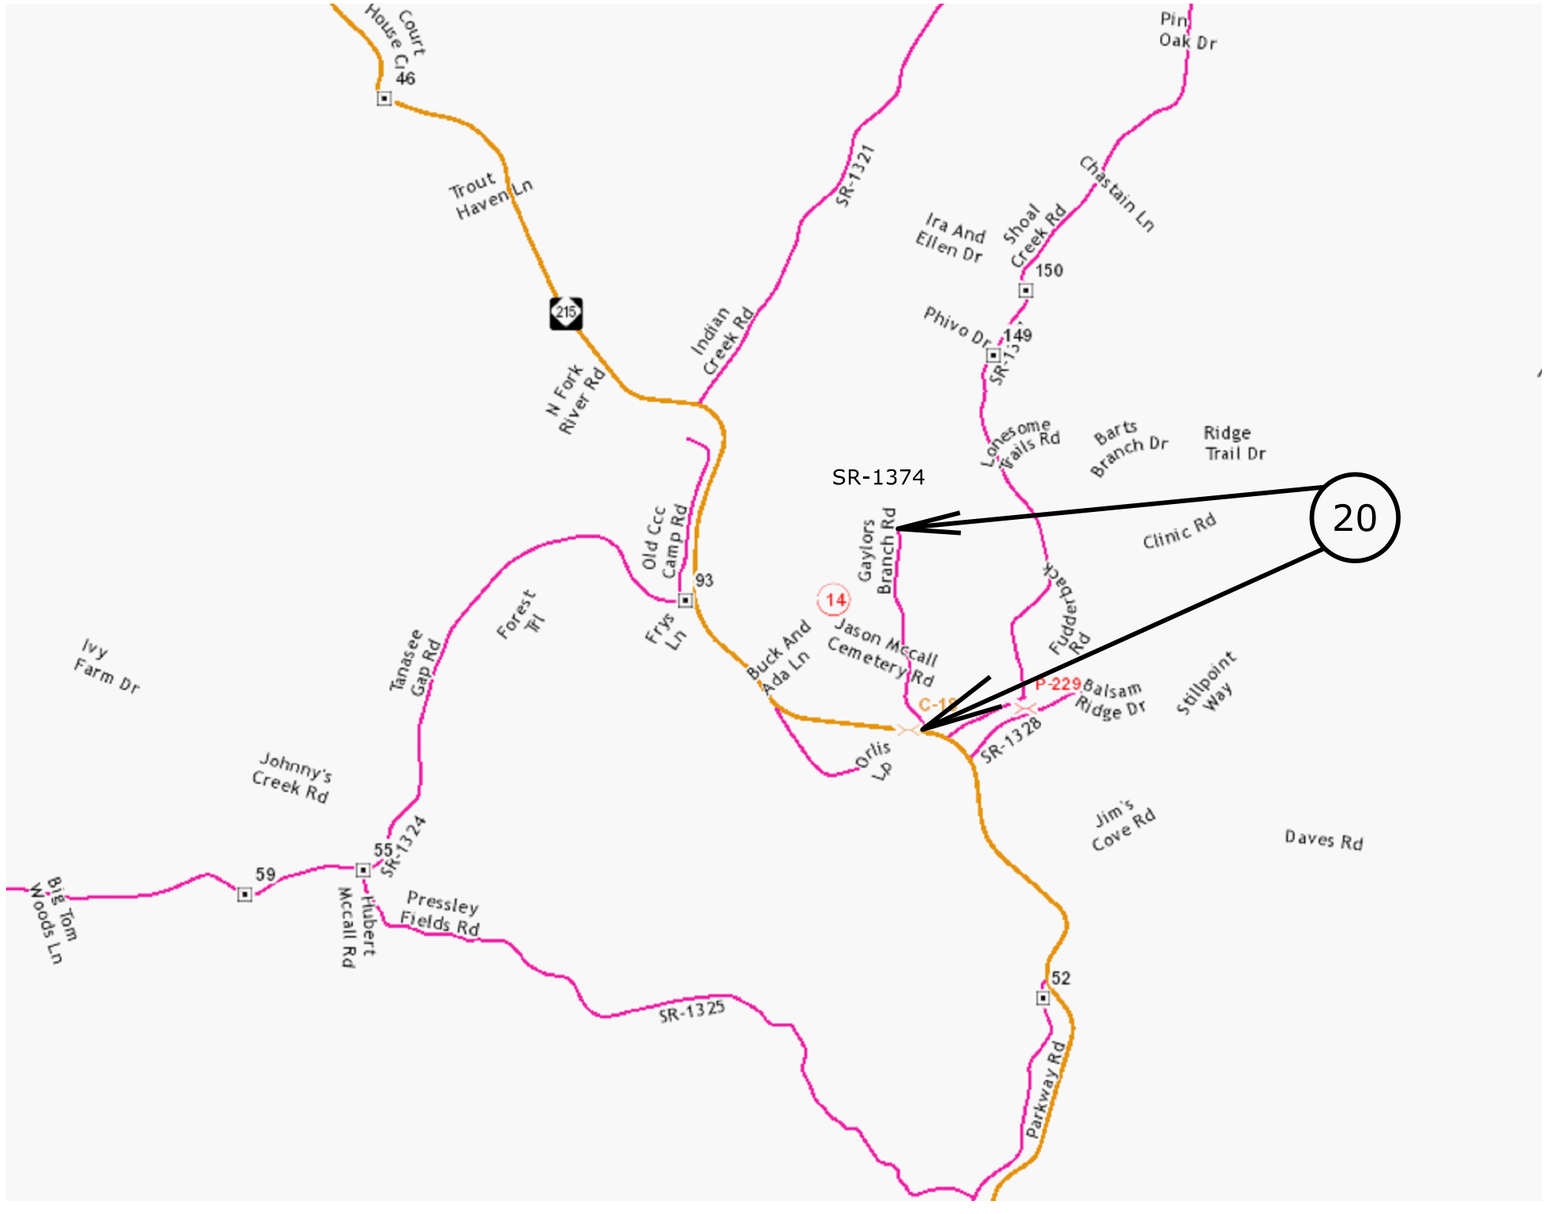

MAP 20

BEG

END

TIP PROJECT: N/A

CONTRACT: