09/08/99

# TIP PROJECT: B-4616

See Sheet 1A For Index of Sheets
See Sheet 1B For Conventional Symbols

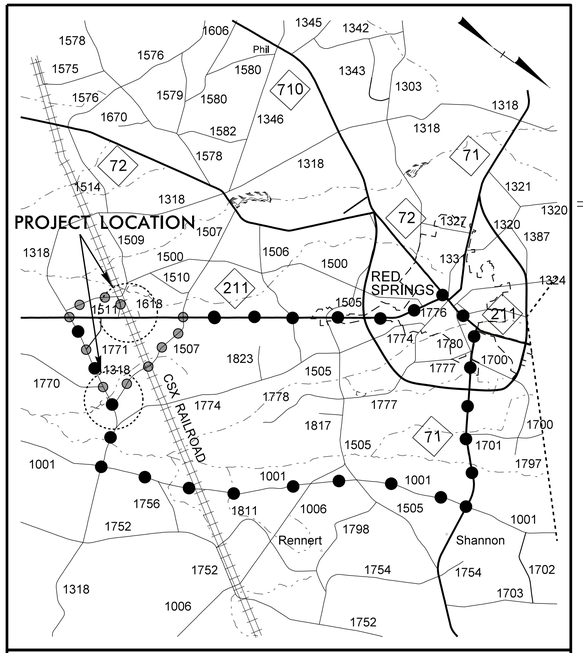


## VICINITY MAP

OFF SITE DETOUR CARS
OFF SITE DETOUR TRUCKS

# STATE OF NORTH CAROLINA
# DIVISION OF HIGHWAYS

## UTILITIES BY OTHERS PLANS
## ROBESON COUNTY

| T.I.P. NO. | SHEET NO. |
|---|---|
| B-4616 | UO-1 |

NOTE:
ALL UTILITY WORK SHOWN ON THIS SHEET IS DONE BY OTHERS.
NO PAYMENT WILL BE MADE TO THE CONTRACTOR FOR UTILITY WORK SHOWN ON THIS SHEET.

**LOCATION: BRIDGE NO.18 ON NC 211 OVER CSX RAILROAD**
**TYPE OF WORK: RELOCATE UTILITY LINES**

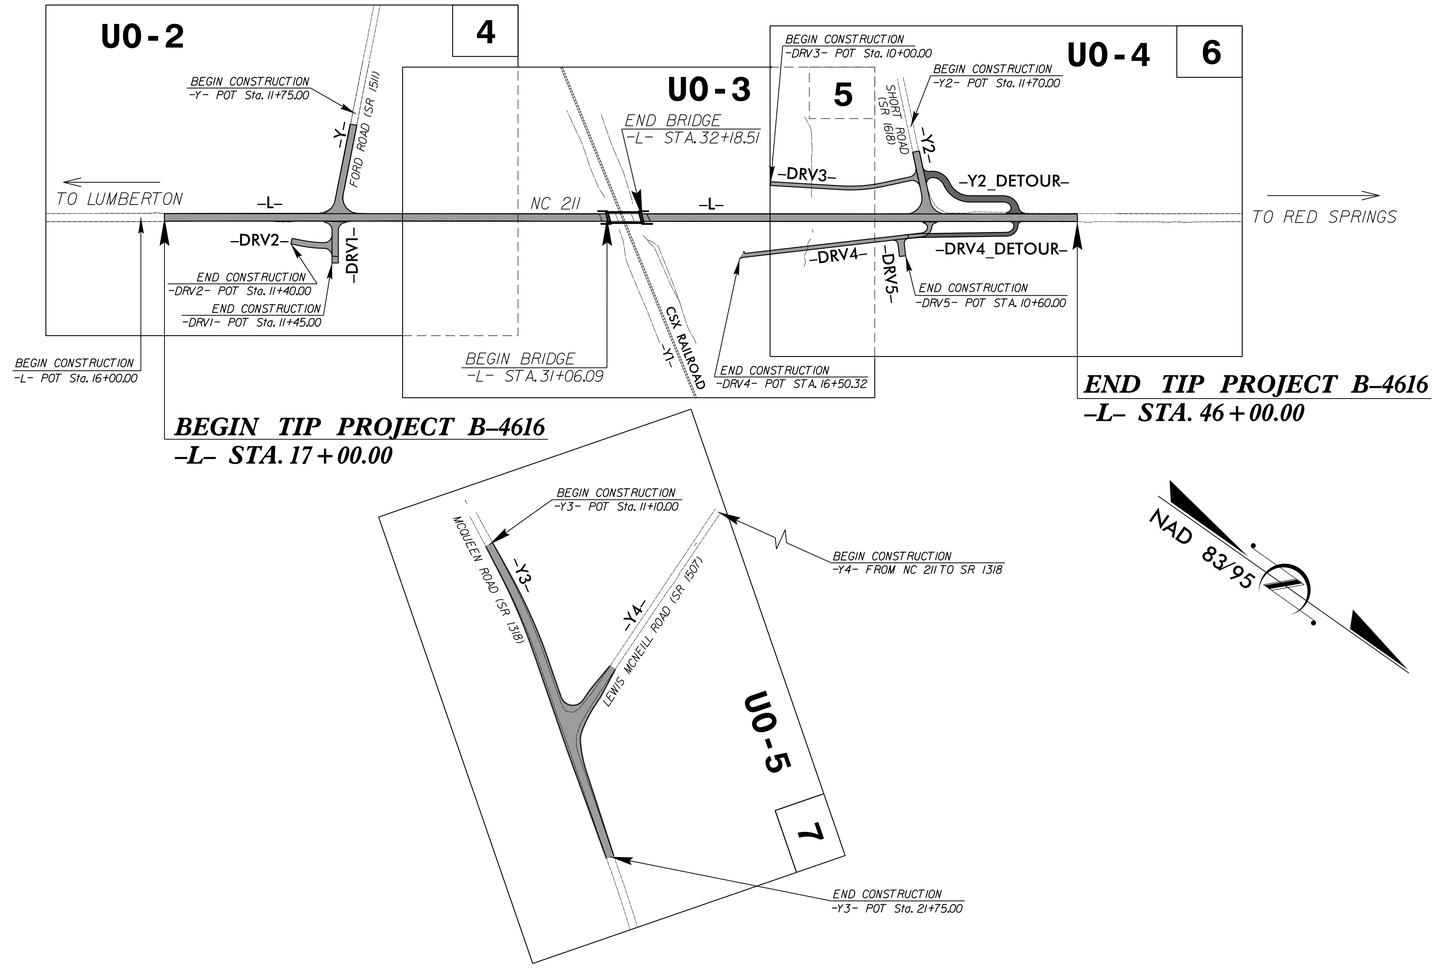


**BEGIN TIP PROJECT B-4616**
**-L- STA. 17+00.00**

**END TIP PROJECT B-4616**
**-L- STA. 46+00.00**

## GRAPHIC SCALES

50 25 0 50 100
PLANS

50 25 0 50 100
PROFILE (HORIZONTAL)

10 5 0 10 20
PROFILE (VERTICAL)

## INDEX OF SHEETS

| SHEET NO.: | DESCRIPTION: |
|---|---|
| UO-1 | TITLE SHEET |
| UO-2 THRU UO-5 | UBO PLAN SHEETS |

## UTILITY OWNERS WITH CONFLICTS

(A) POWER - LUMBEE RIVER EMC
(B) TELEPHONE - CENTURY LINK
(C) COMMUNICATIONS - CHARTER SPECTRUM

PREPARED IN THE OFFICE OF:

| | |
|---|---|
| XXXX | UTILITY PROJECT MANAGER |
| XXXX | PROJECT UTILITY COORDINATOR |
| XXXX | PROJECT UTILITY XXXX |


DIVISION OF HIGHWAYS
UTILITIES UNIT
1555 MAIL SERVICES CENTER
RALEIGH NC 27699-1555
PHONE (919) 707-6690
FAX (919) 250-4151

| | |
|---|---|
| BO HEMPHILL | UTILITIES REGIONAL ENGINEER |
| KIFAH KAMIL | UTILITIES ENGINEER |
| KYLE PLEASANT | UTILITIES AREA COORDINATOR |
| LARY JAMES | UTILITIES COORDINATOR |



28-APR-2017 10:36
R:\Utilities\Engineering\UBO\Proj\290_001_B4616_ut_tsh _U001_psh.dgn
$$$$USERNAME$$$$