PROJECT REFERENCE NO.	SHEET NO.
W-5313	16
R/W SHEET NO.	

ROADWAY DESIGN ENGINEER
NORTH CAROLINA PROFESSIONAL SEAL 024912 ENGINEER Kevin E. Moore
4/7/2017
DocuSigned by: Kevin E. Moore
7E0D1C0B4A4A4A...

HYDRAULICS ENGINEER
NORTH CAROLINA PROFESSIONAL SEAL 033246 ENGINEER Linda M. Johns
4/7/2017
DocuSigned by: Linda M. Johns
0C0C1A0B4A4A4A...

DOCUMENT NOT CONSIDERED FINAL UNLESS ALL SIGNATURES COMPLETED

DESIGN EXCEPTIONS FOR SHOULDER WIDTH, VERTICAL ALIGNMENT, AND VERTICAL STOPPING SIGHT DISTANCE ARE REQUIRED.

-L-
PI Sta 180+07.35
Δ = 4° 29' 54.4" (RT)
D = 1° 16' 23.7"
L = 353.31'
T = 176.74'
R = 4,500.00'
SE = 04
RO = 112'

NAD 83/NSRS 2007

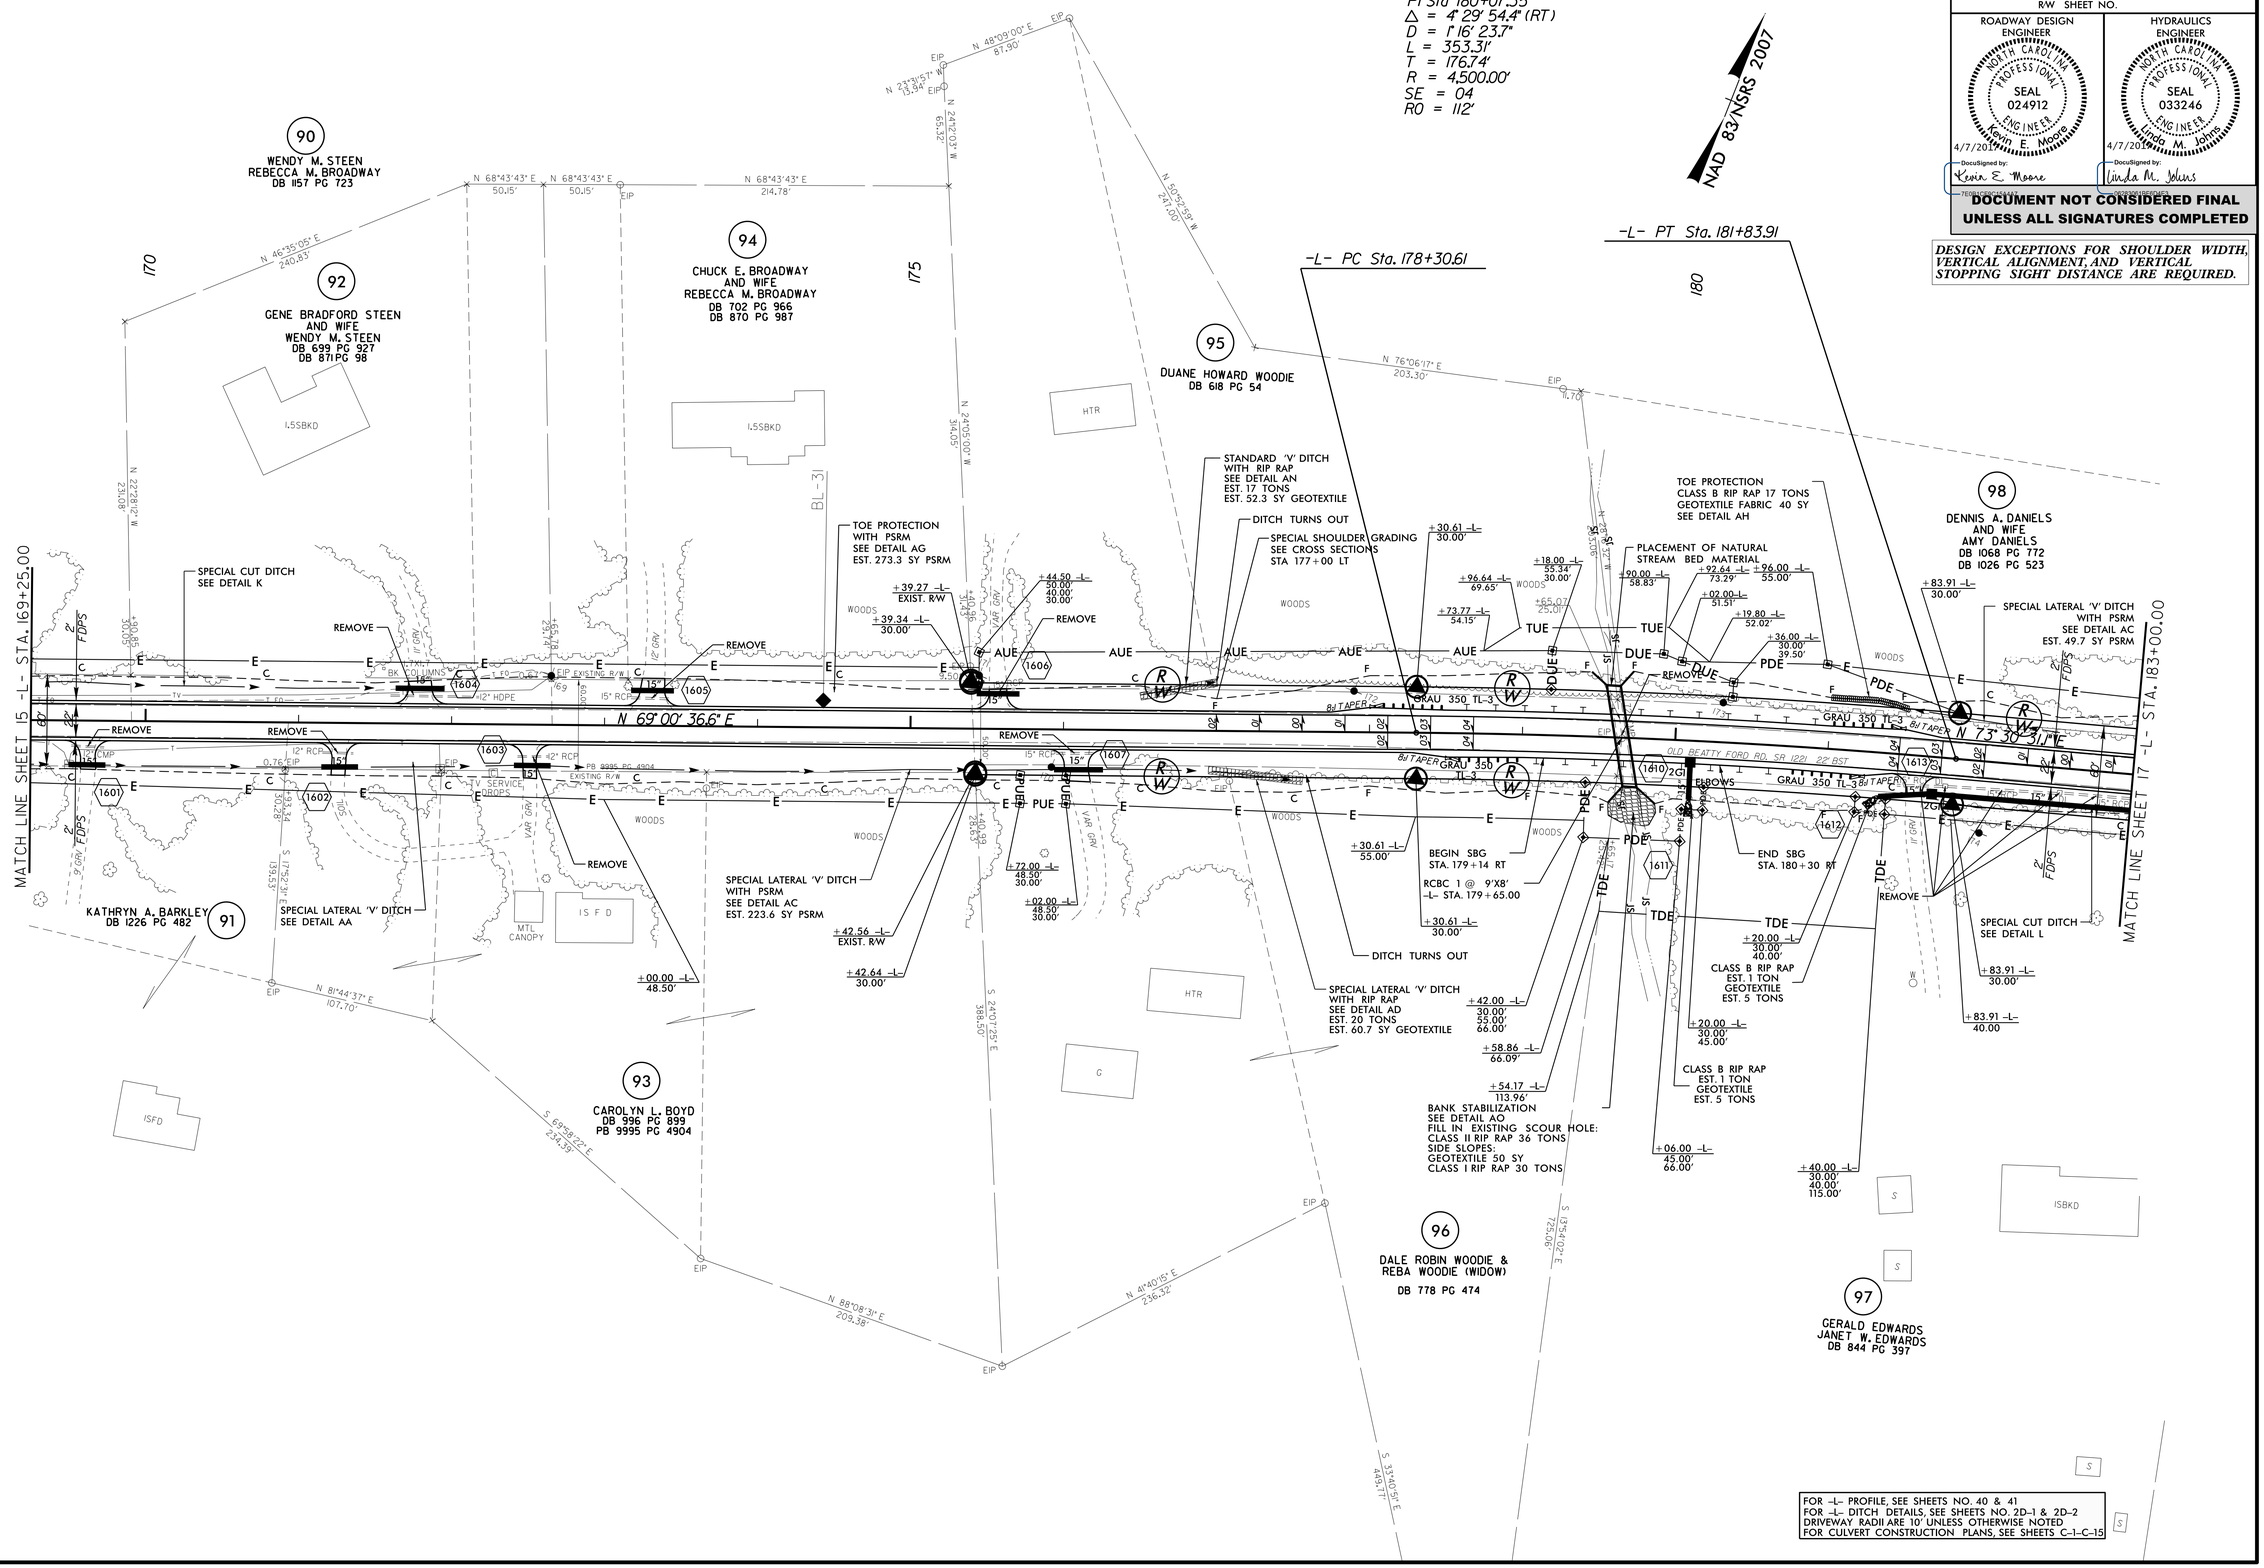

FOR -L- PROFILE, SEE SHEETS NO. 40 & 41
FOR -L- DITCH DETAILS, SEE SHEETS NO. 2D-1 & 2D-2
DRIVEWAY RADII ARE 10' UNLESS OTHERWISE NOTED
FOR CULVERT CONSTRUCTION PLANS, SEE SHEETS C-1-C-15

REVISIONS

8/17/99

07-APR-2017 10:15
R:\Roadway\Proj\W-5313_Rdy_psh_sht16.dgn
$$$$USERNAME$$$$