PROJECT REFERENCE NO.	SHEET NO.
W-5313	EC-26/CONST.26
R/W SHEET NO.	
ROADWAY DESIGN ENGINEER	HYDRAULICS ENGINEER

CLEARING AND GRUBBING
EROSION CONTROL FOR
CONSTRUCTION SHEET 26

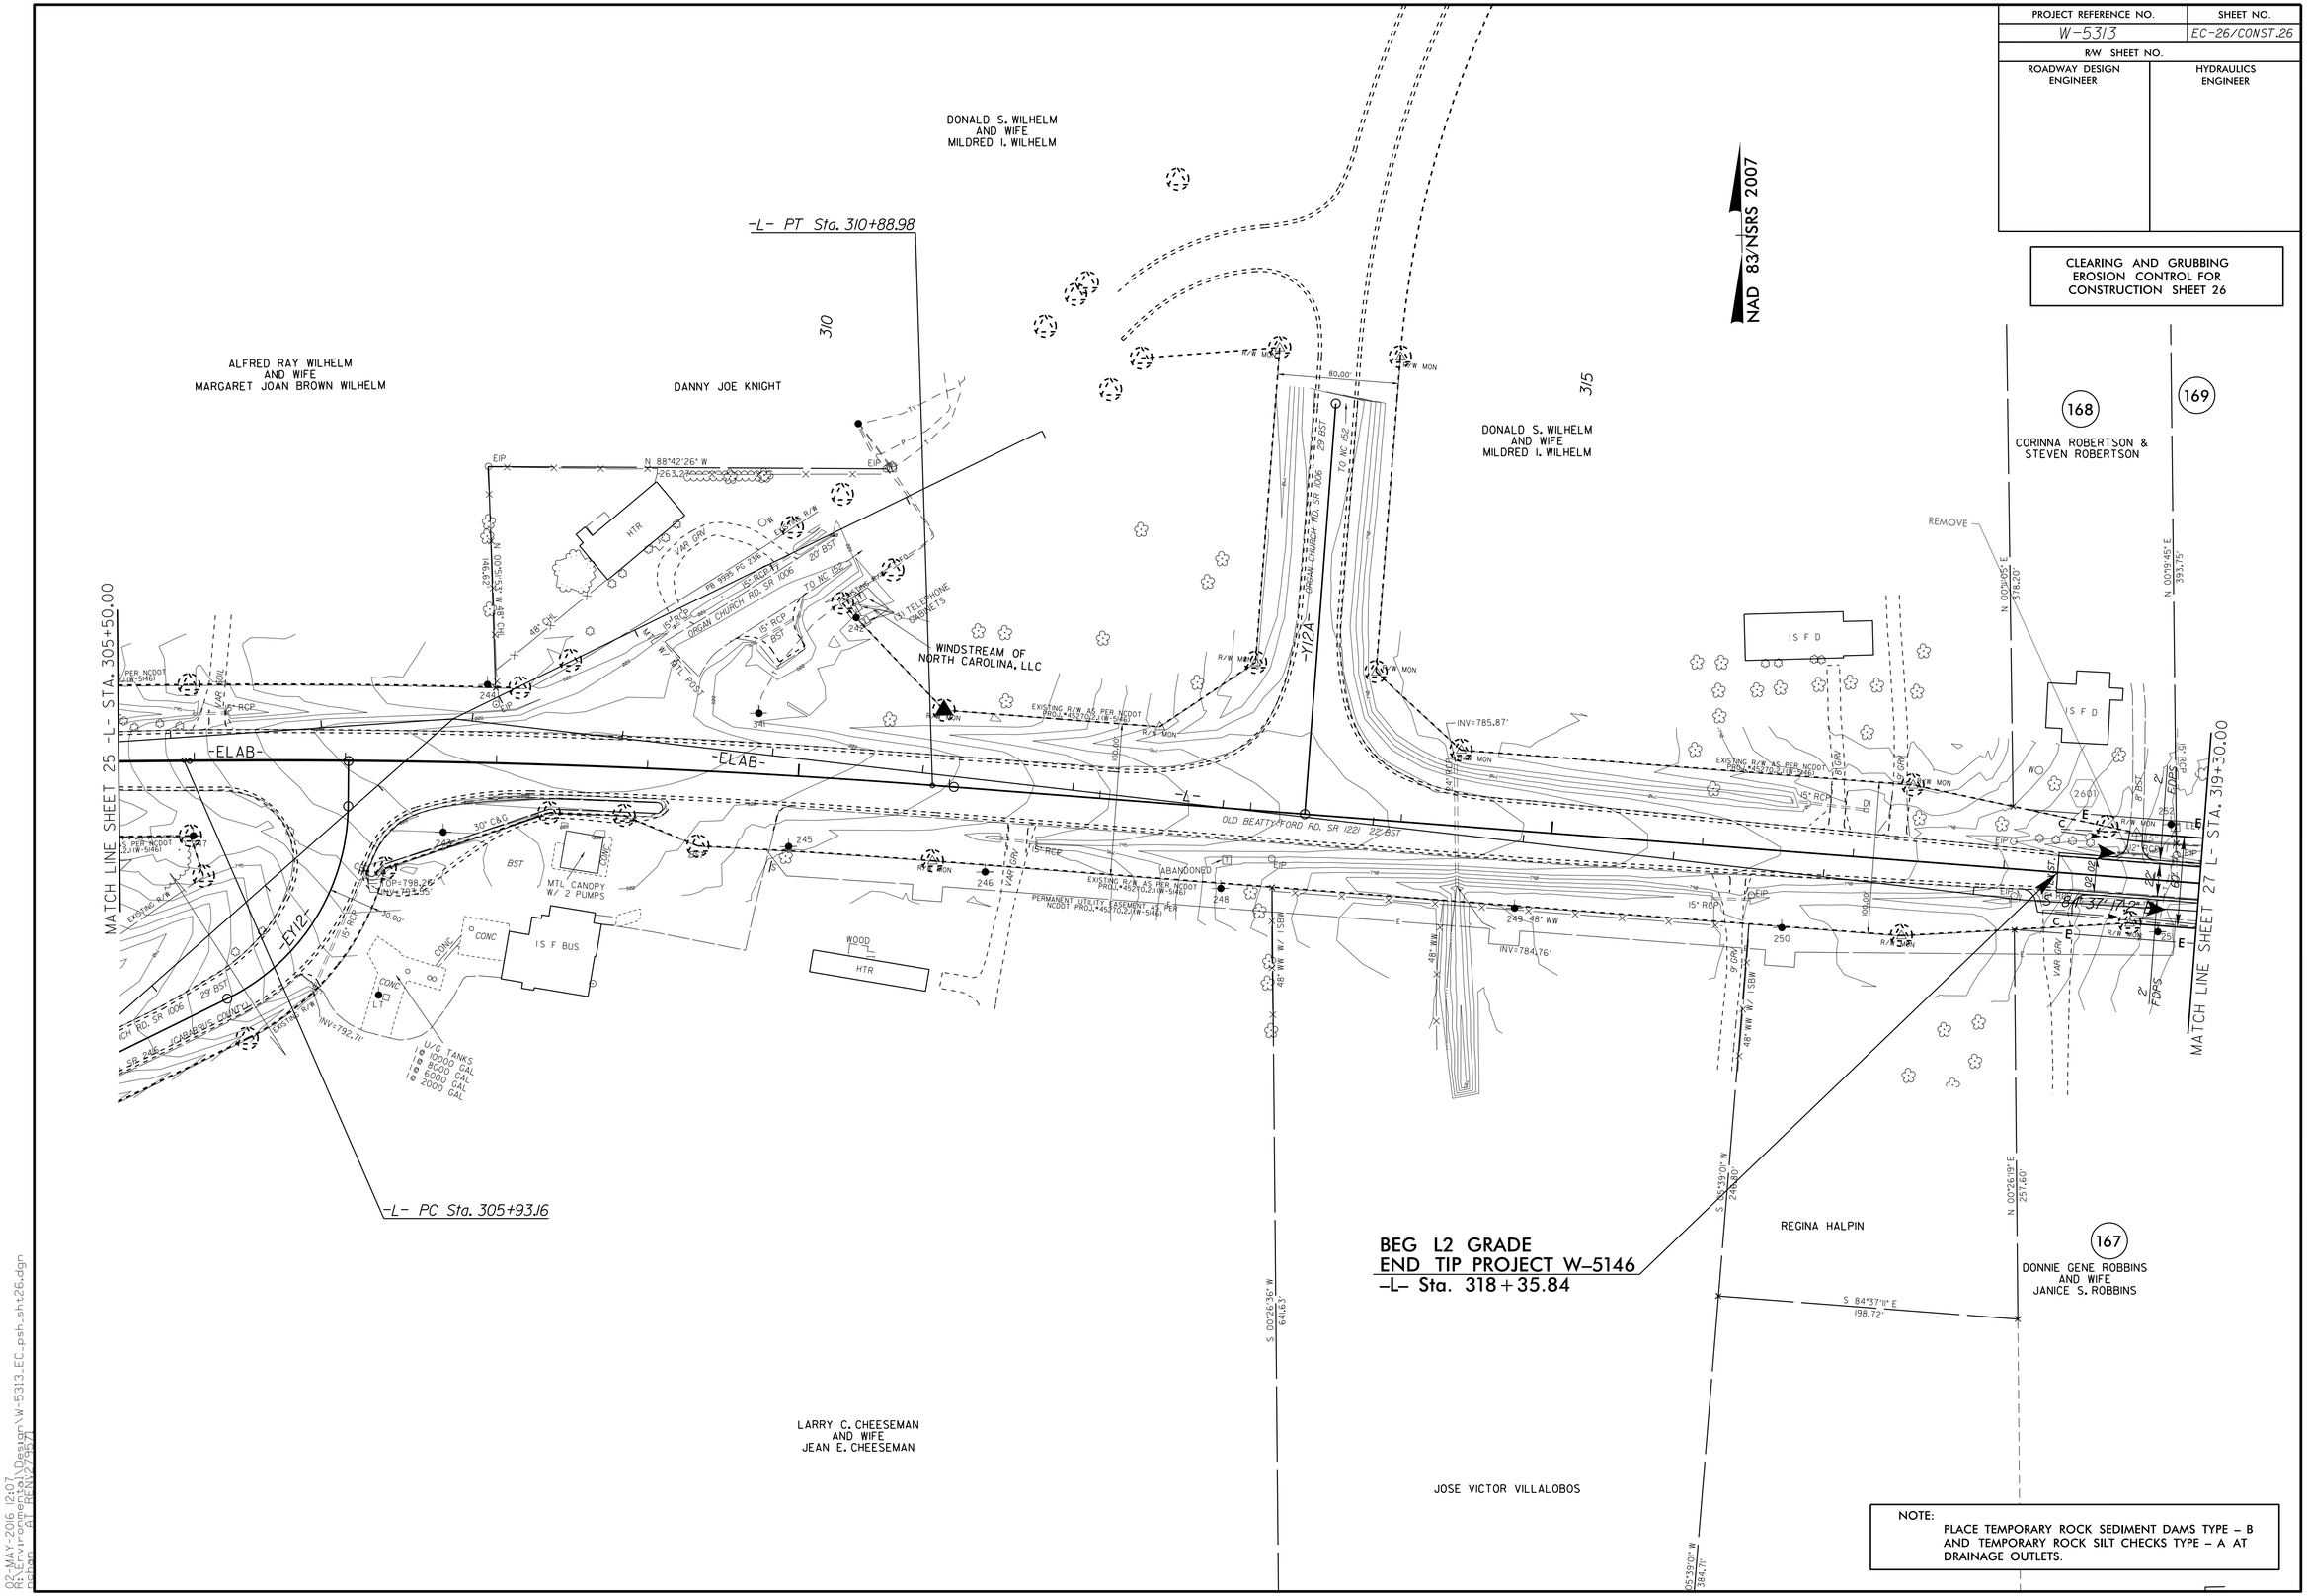

NOTE:
PLACE TEMPORARY ROCK SEDIMENT DAMS TYPE – B AND TEMPORARY ROCK SILT CHECKS TYPE – A AT DRAINAGE OUTLETS.

02-MAY-2016 12:07
R:\Environmental\Design\W-5313_EC_psh_sht26.dgn