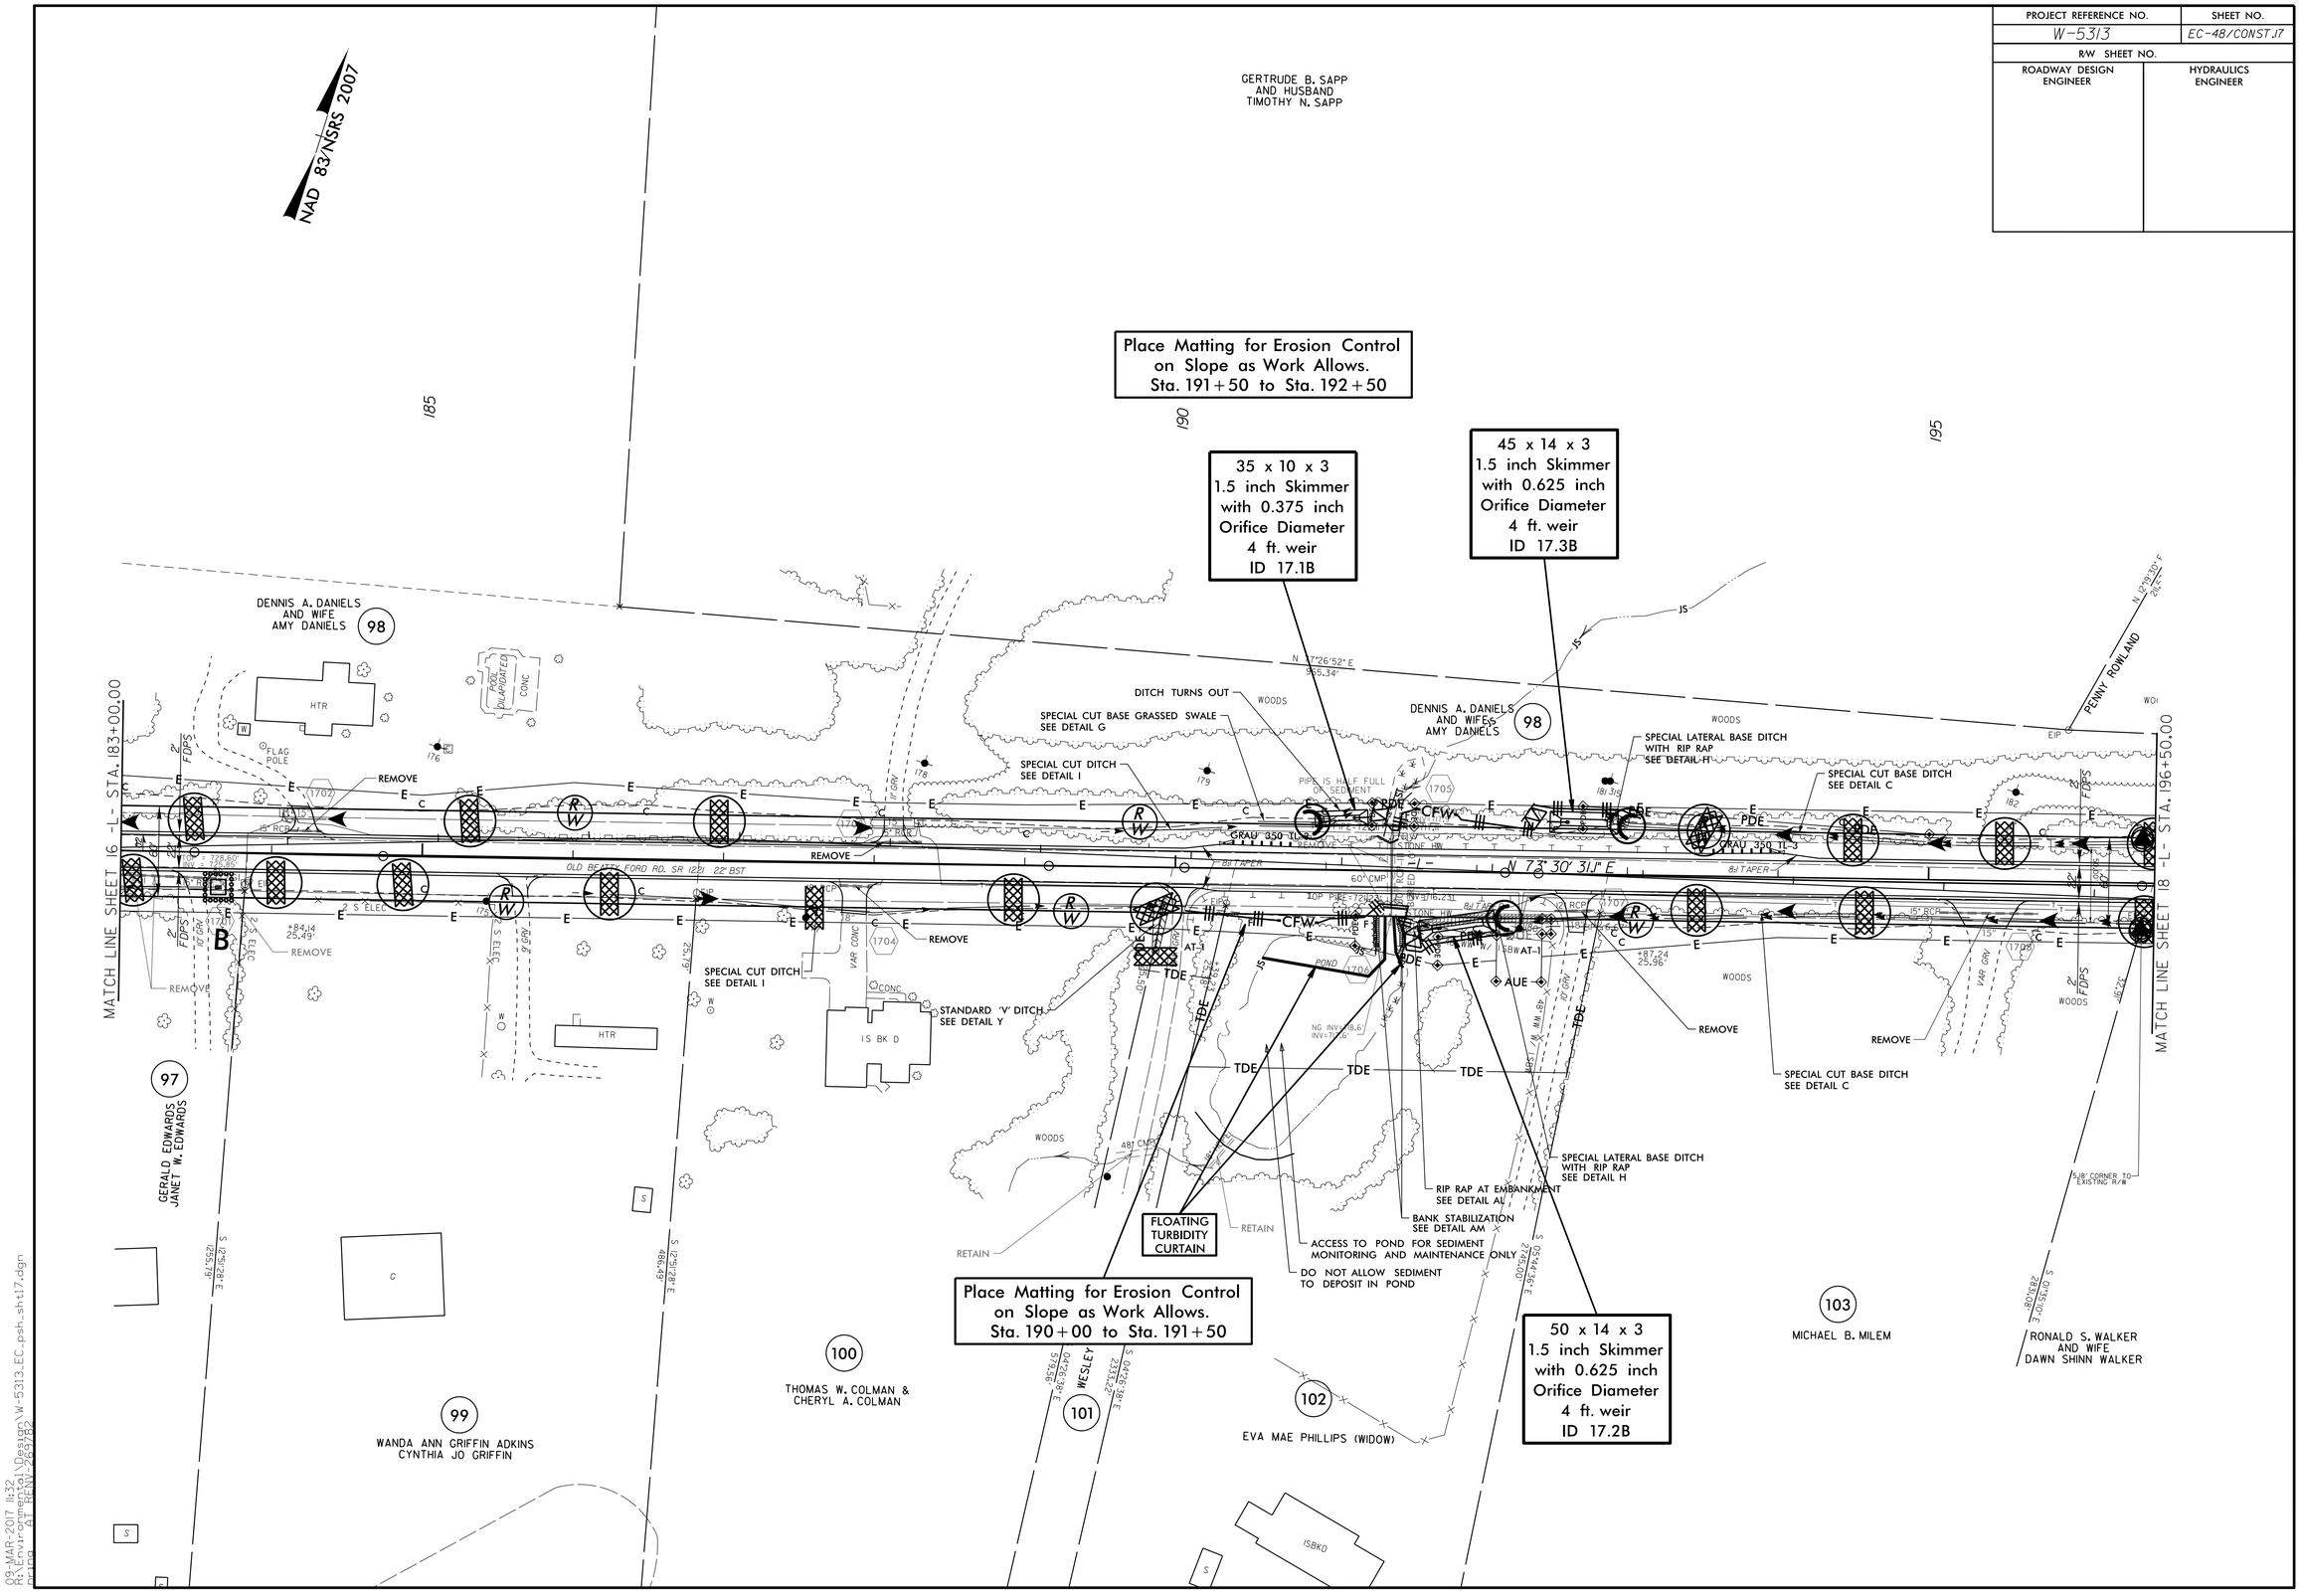PROJECT REFERENCE NO.	SHEET NO.
W-5313	EC-48/CONST.17
R/W SHEET NO.	
ROADWAY DESIGN ENGINEER	HYDRAULICS ENGINEER