PROJECT REFERENCE NO.	SHEET NO.
W-5313	EC-49/CONST18
R/W SHEET NO.	
ROADWAY DESIGN ENGINEER	HYDRAULICS ENGINEER

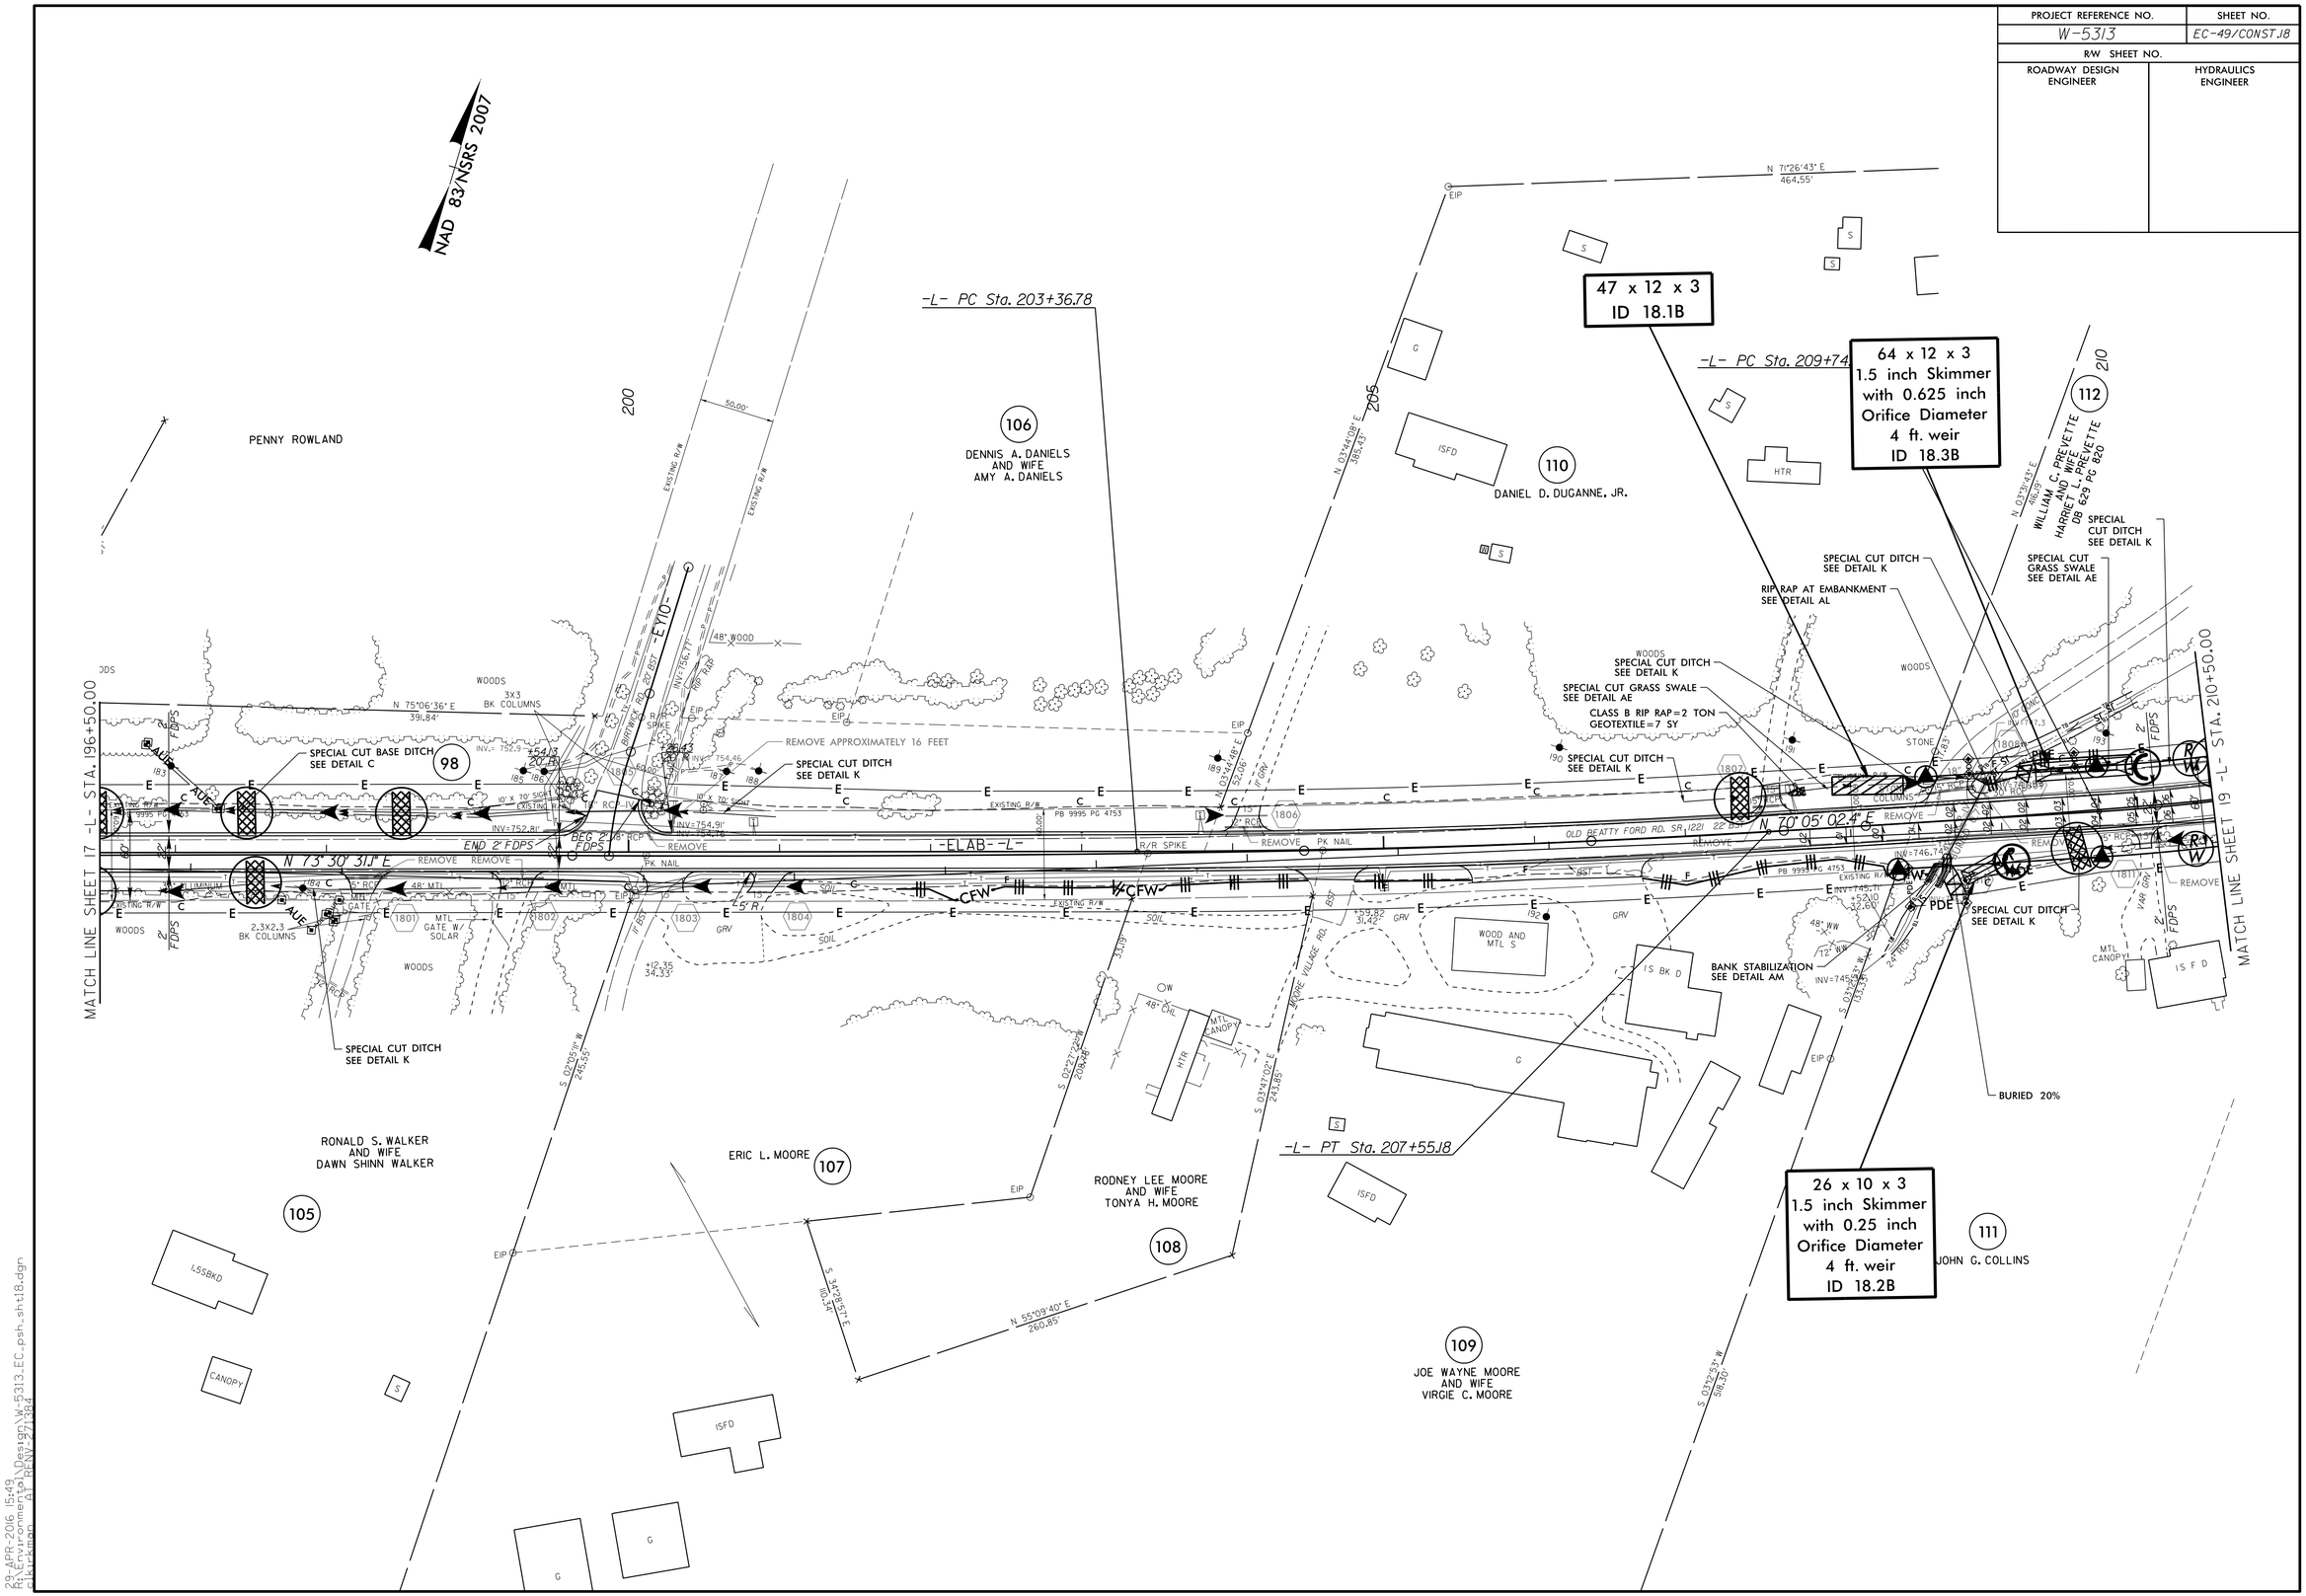

29-APR-2016 15:49
R:\Environmental\Design\W-5313_EC_psh_sht18.dgn
R:\Division 09\REF\27184.2