DITCH LEGEND	
LEFT DITCH	—·—·—·—
RIGHT DITCH	----------

PROJECT REFERENCE NO.	SHEET NO.
R-5719	20

ROADWAY DESIGN ENGINEER
4/6/2017
NORTH CAROLINA PROFESSIONAL SEAL 18537 ENGINEER JERRY P. PARSONS
DocuSigned by: 13A040AB486740...

HYDRAULICS ENGINEER
4/7/2017
NORTH CAROLINA PROFESSIONAL SEAL 18462 ENGINEER JAMES C. DAVIS
DocuSigned by: James C. Davis E7B00AFA2C004E...

DOCUMENT NOT CONSIDERED FINAL UNLESS ALL SIGNATURES COMPLETED

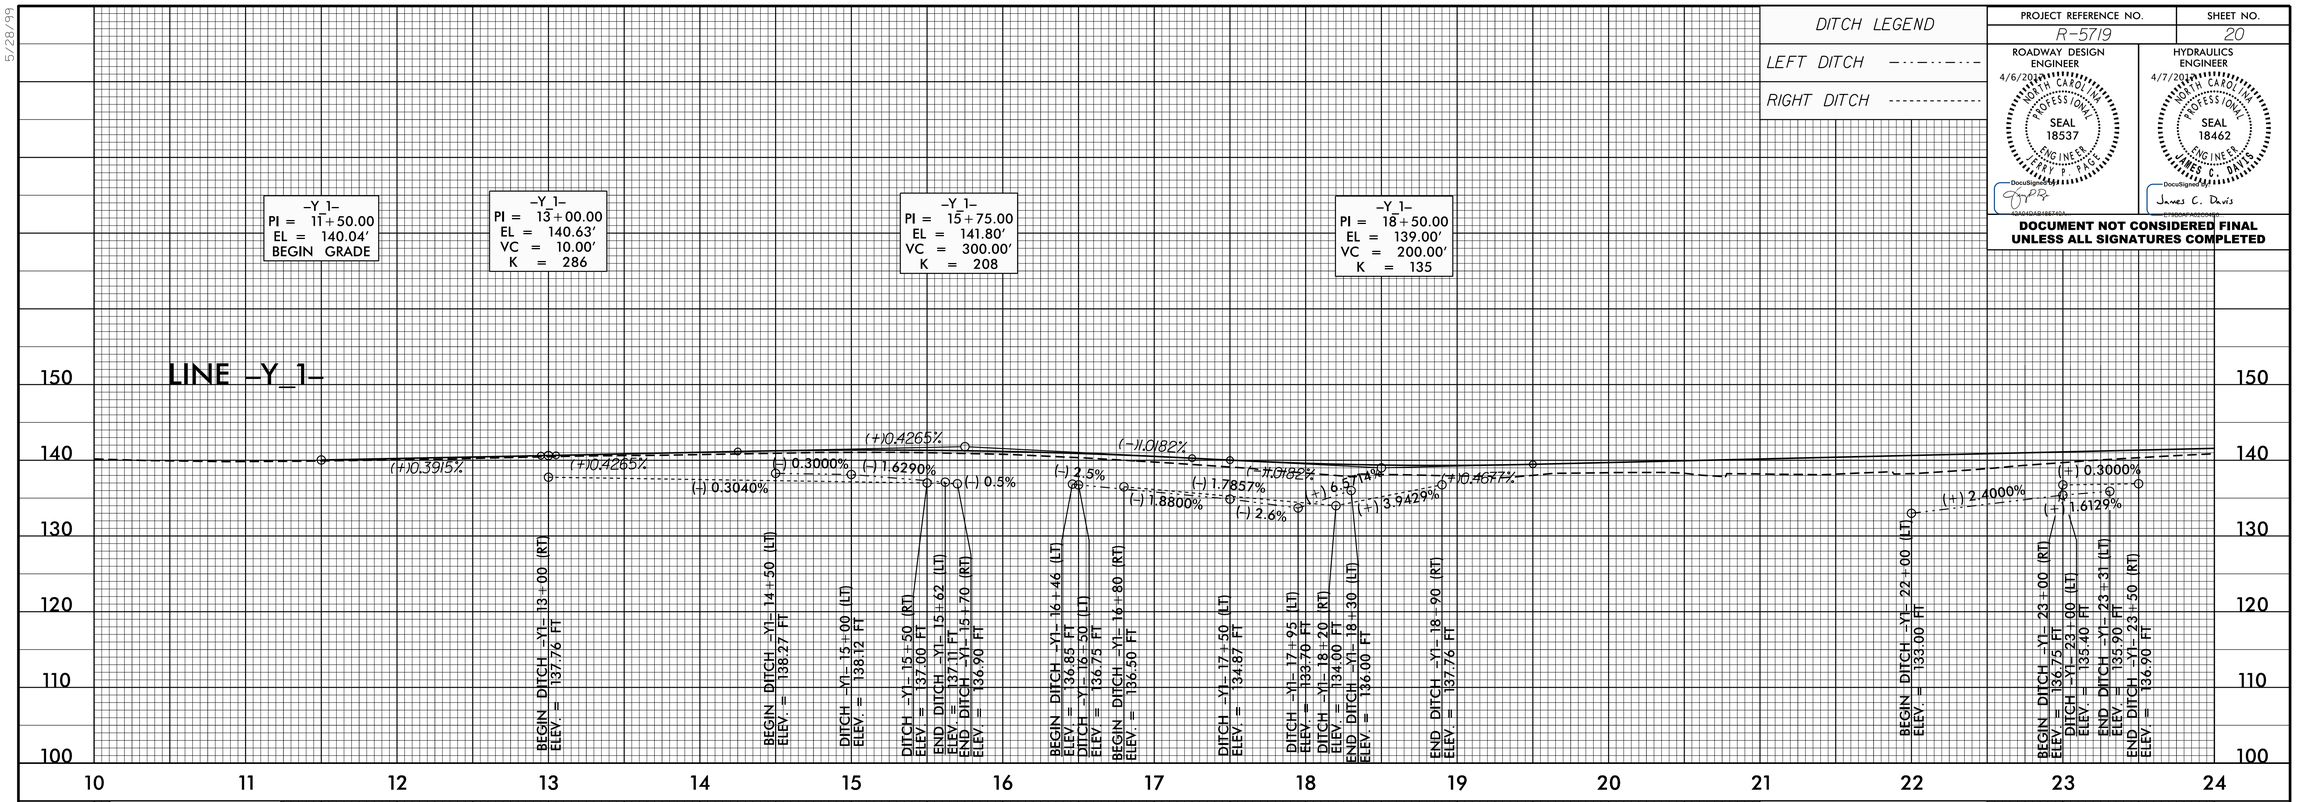

5/28/99

06-APR-2017 13:37
R:\Roadway\Proj\R5719_DDC4_PSH_PRO.dgn
$$$$USERNAME$$$$