DocuSign Envelope ID: 80FFADEC-4FBC-48E0-9A8E-6EC14EDDF026

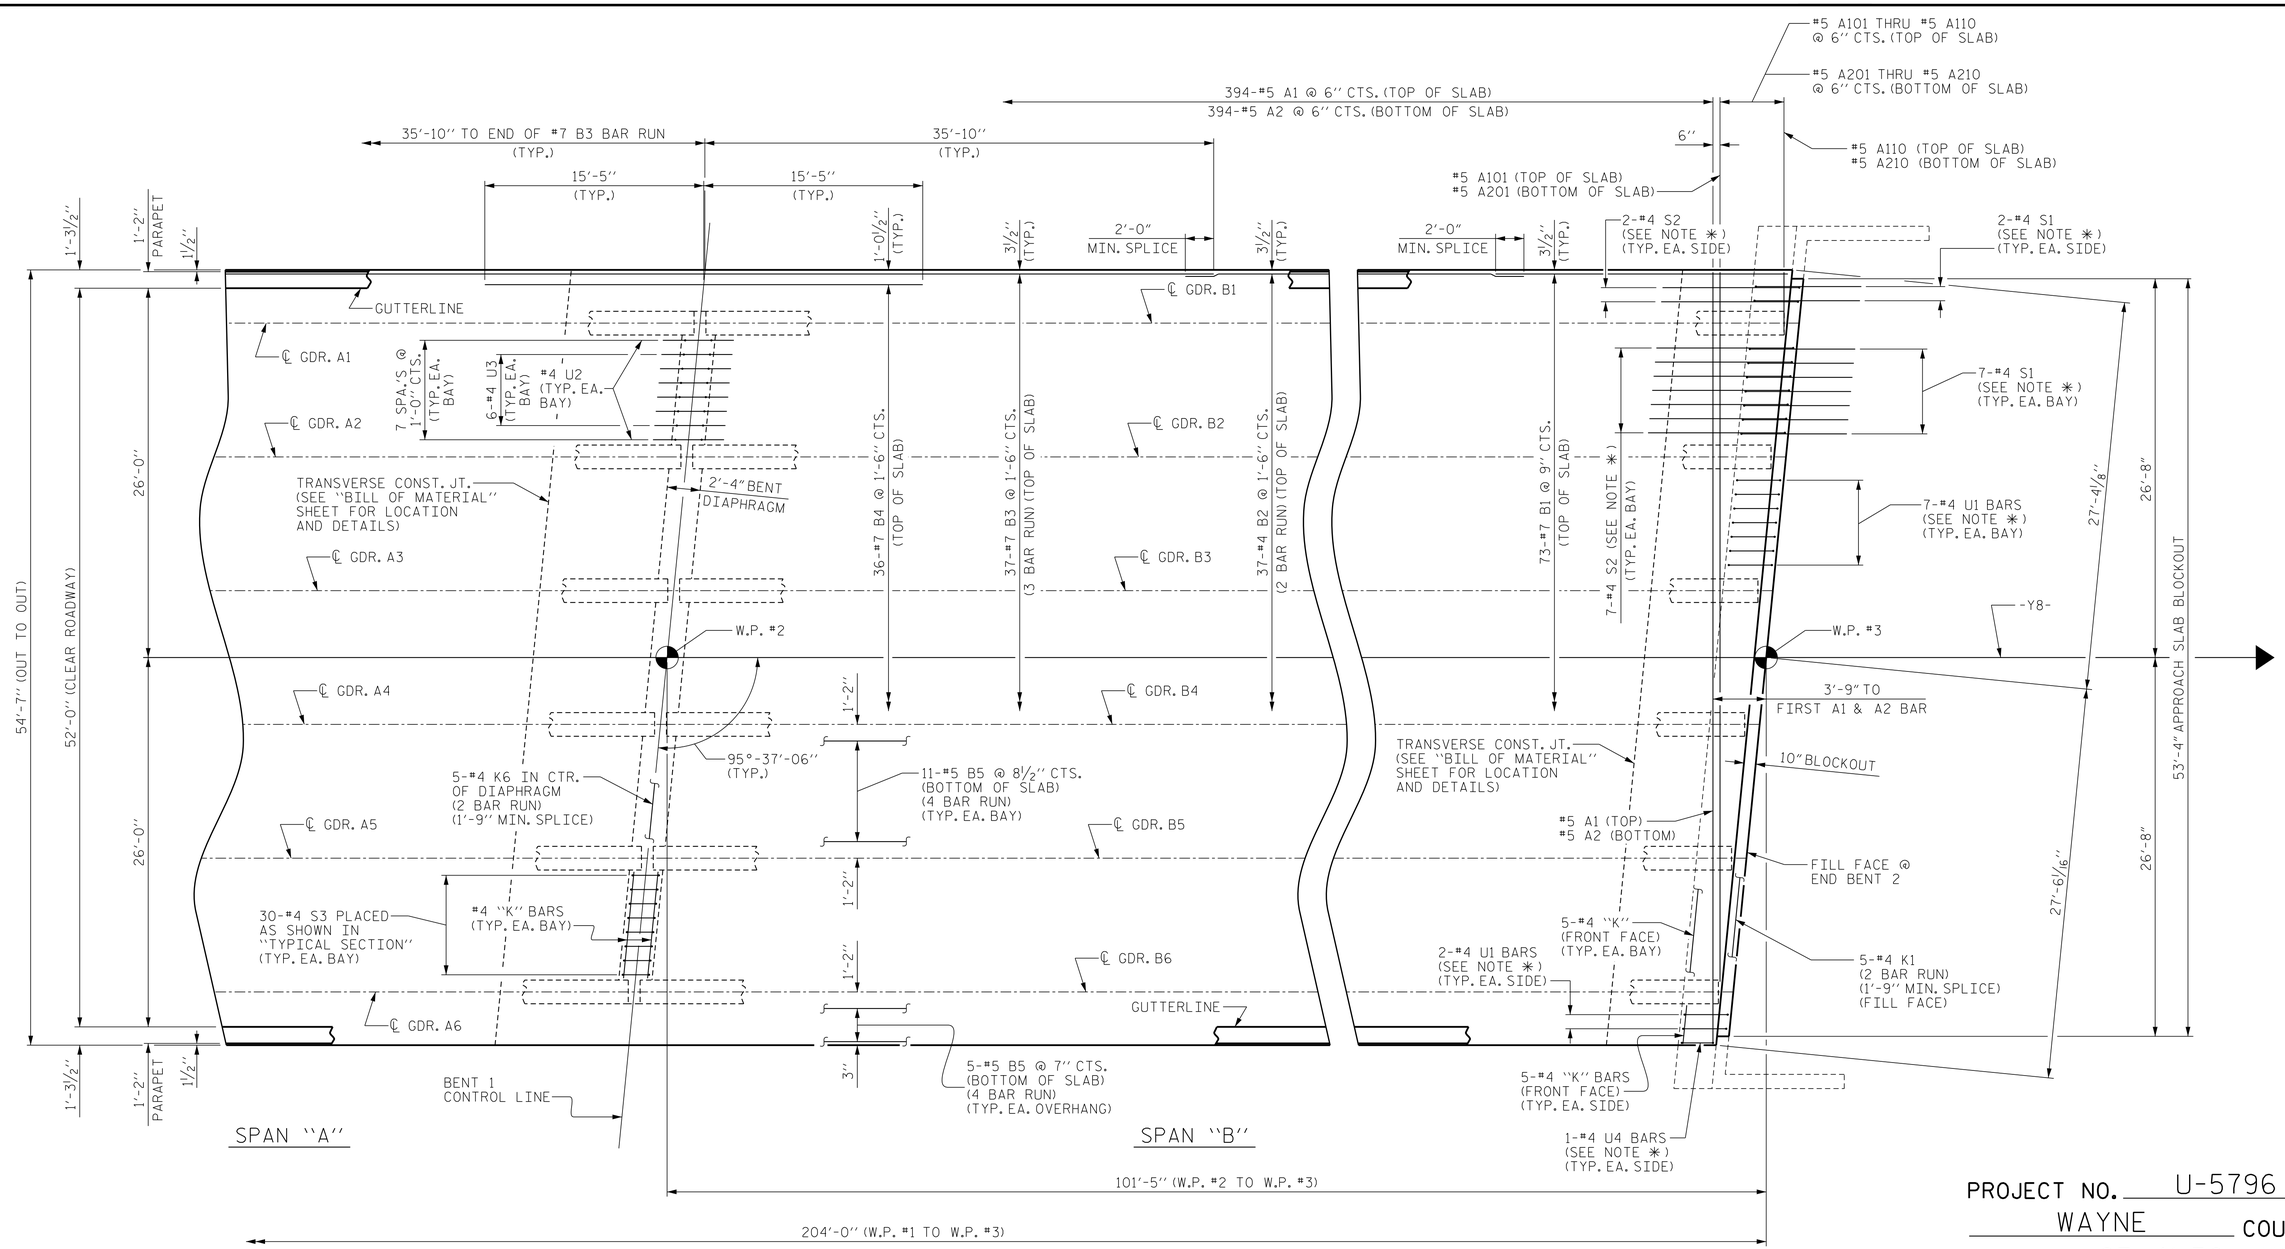

PROJECT NO. U-5796

WAYNE COUNTY

STATION: 27+41.30 -Y8-

SHEET 2 OF 2

PARTIAL PLAN OF SPAN

NOTES :

FOR CONCRETE PARAPET DETAILS AND REINFORCING STEEL, SEE "CONCRETE PARAPET" SHEETS.

✳ THESE BARS ARE TO MATCH SPACING OF THE #4 "V" BARS IN END BENT.

FOR LOCATIONS OF INTERMEDIATE STEEL DIAPHRAGMS, SEE "GIRDER LAYOUT" SHEET.

DRAWN BY : G.M. GILLAND DATE : 12-15

CHECKED BY : D. HODGE DATE : 1-16

DOCUMENT NOT CONSIDERED FINAL UNLESS ALL SIGNATURES COMPLETED

ENGINEER OF RECORD

NORTH CAROLINA PROFESSIONAL SEAL 14091 12/12/2016 ENGINEER BUCK CHARLES HUNT

DocuSigned by: Buck Charles Hunt
2F15C83073BA4EC...

WETHERILL ENGINEERING

1223 Jones Franklin Rd.
Raleigh, N.C. 27606
Bus: 919 851 8077
Fax: 919 851 8107
LICENSE NO. F-0377

STATE OF NORTH CAROLINA
DEPARTMENT OF TRANSPORTATION
RALEIGH

SUPERSTRUCTURE

PLAN OF SPAN

REVISIONS						SHEET NO.
NO.	BY:	DATE:	NO.	BY:	DATE:	S01-8
1			3			TOTAL SHEETS
2			4			34

P:\2015\U-5796\Structures\DGN\U5796_PS_WEI.dgn
12/7/2016 10:50:08 AM