STATE	PROJECT NO.	SHEET NO.	TOTAL SHEETS
N.C.	I-5954	2	

ALAMANCE COUNTY I-5954 ORANGE COUNTY

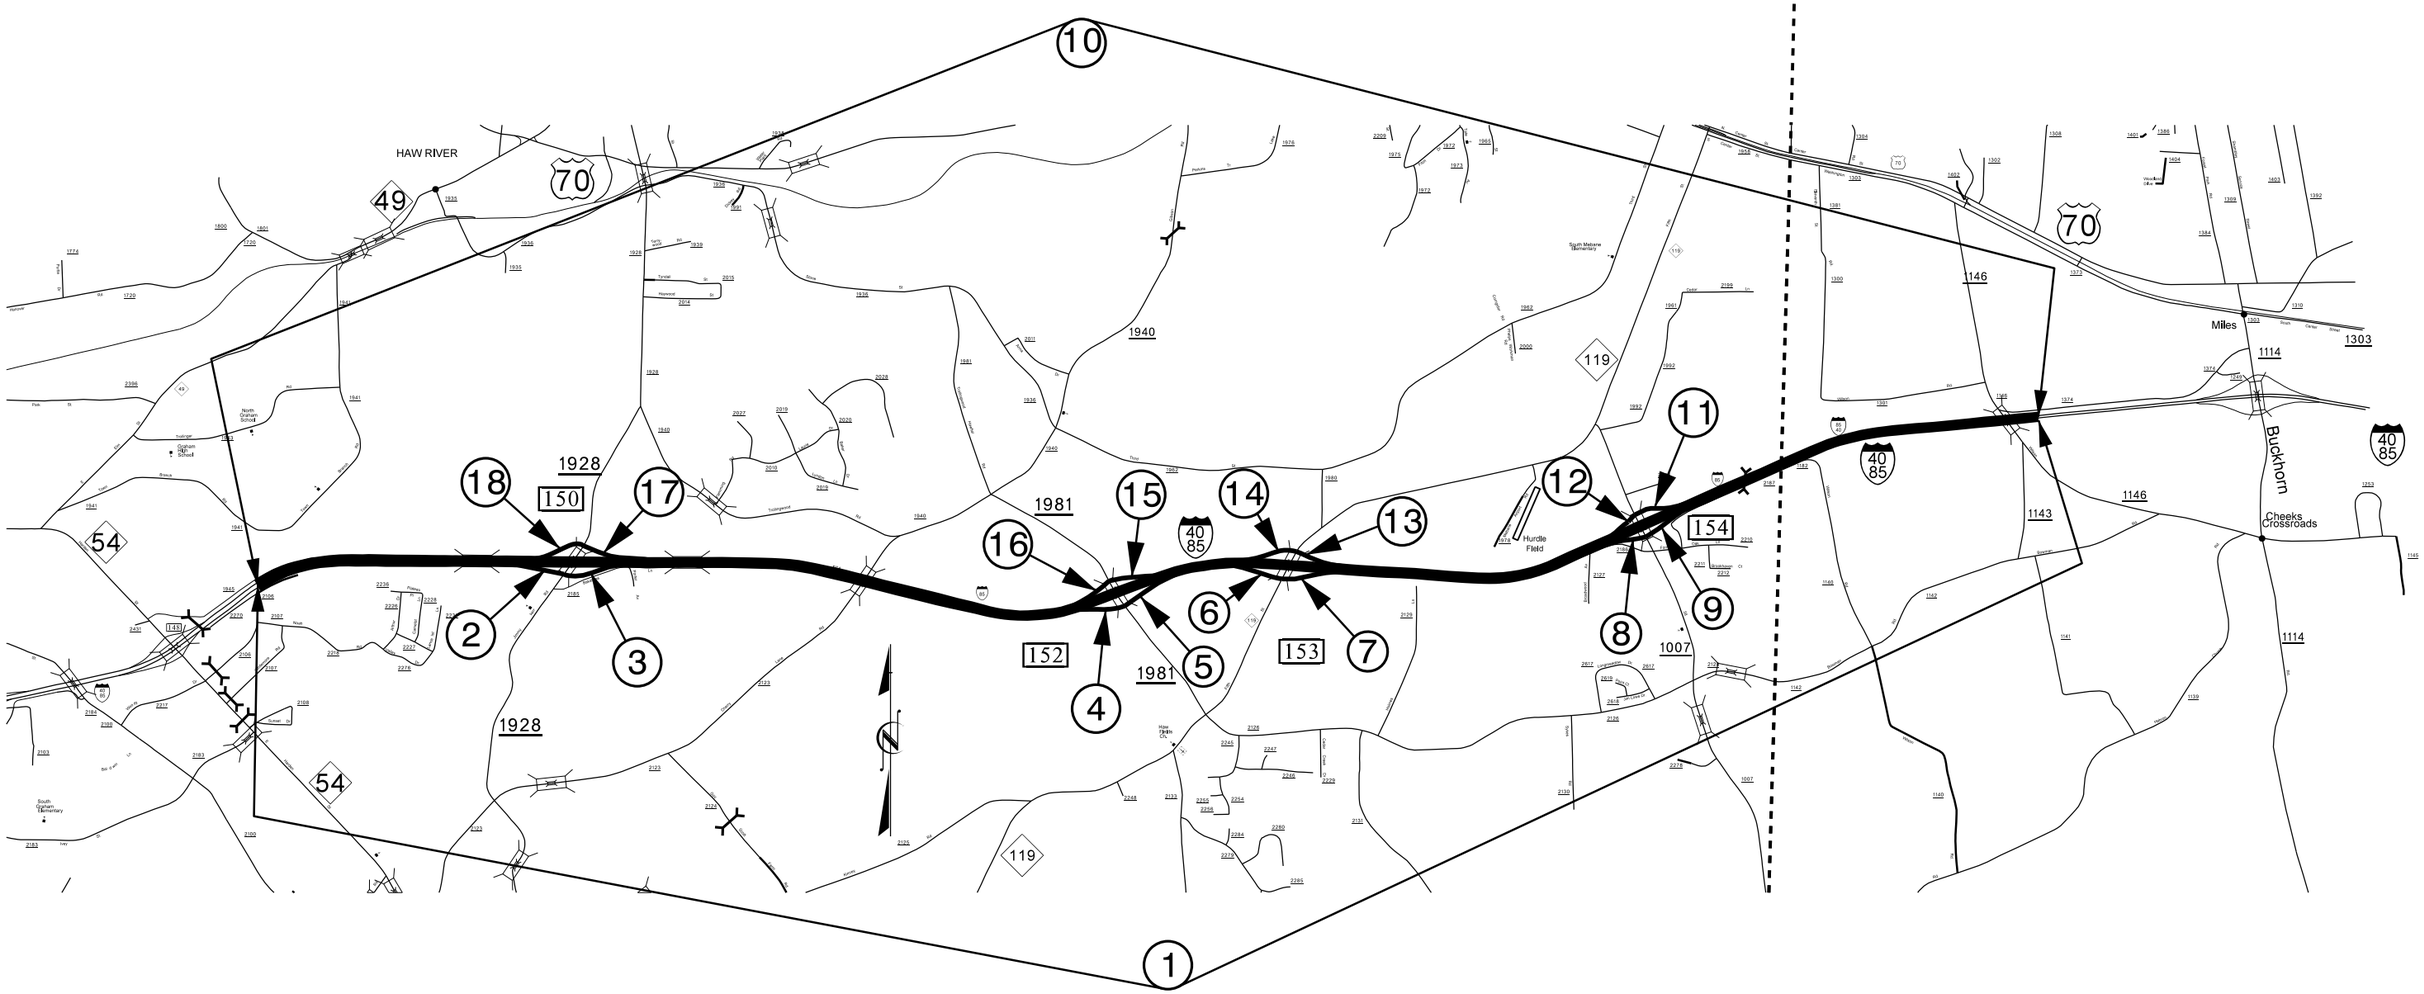

25-MAY-2017 16:03
S:\DOC\I-Alamance\I-5954\CADD\I-5954 vicinity.dgn
cwiles AT DIV07-300048